
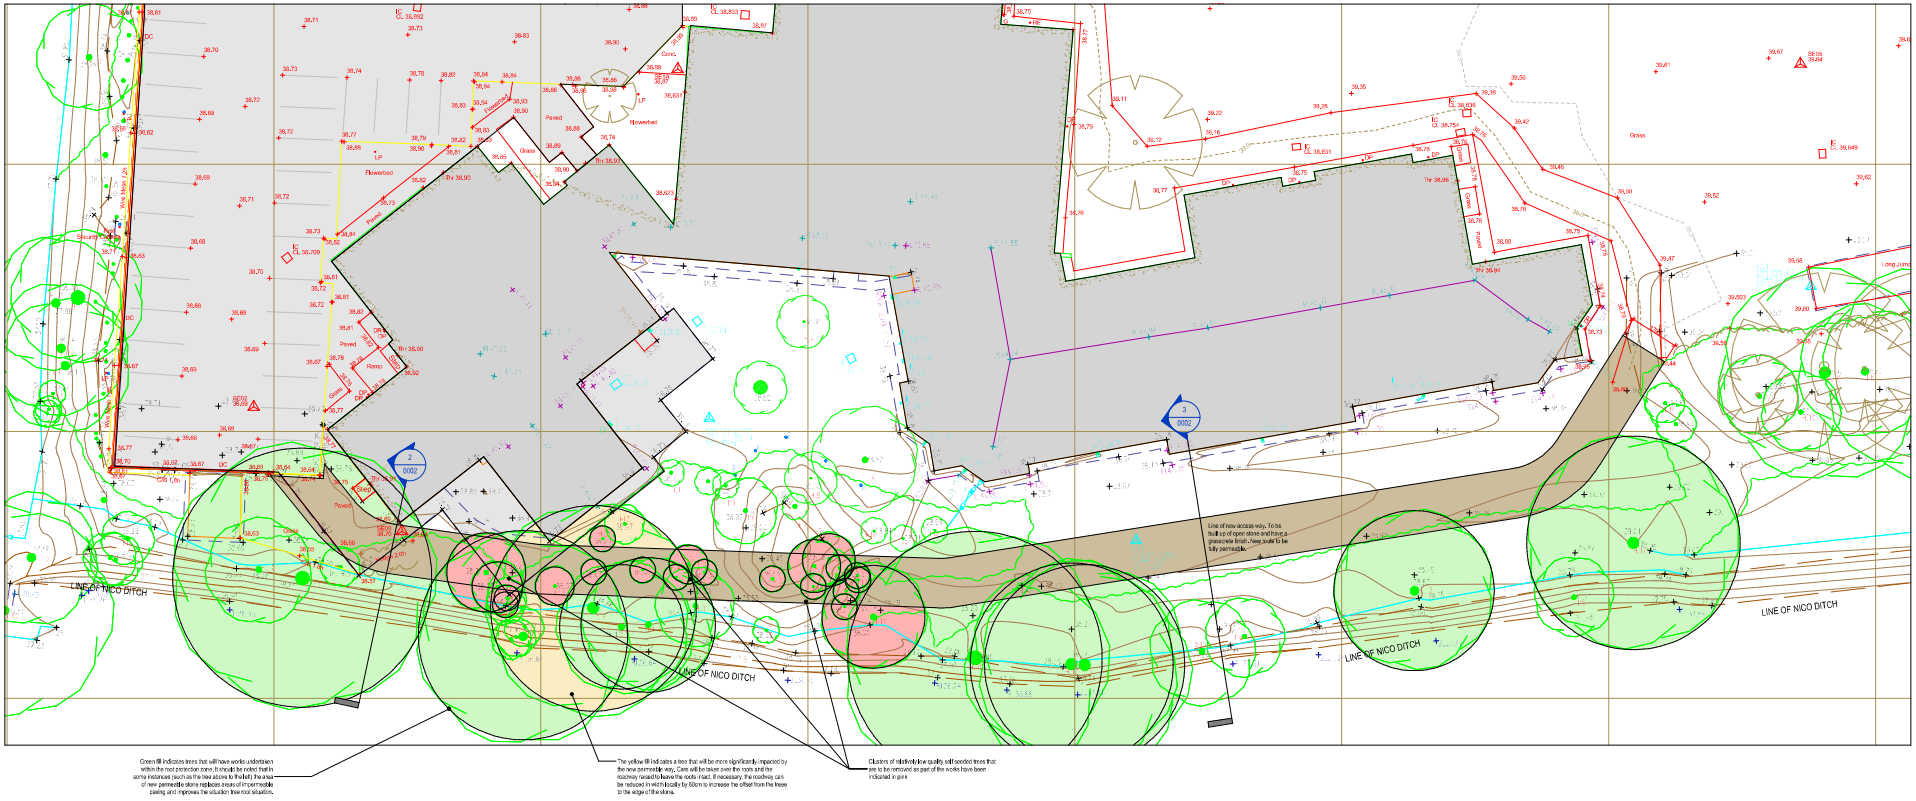



1 Plan of Access Way

1 : 200

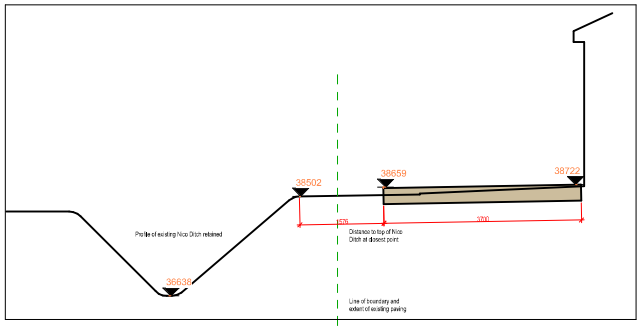

2 Section A - At Closest Location

1 : 50 Ref Sheet: 0002

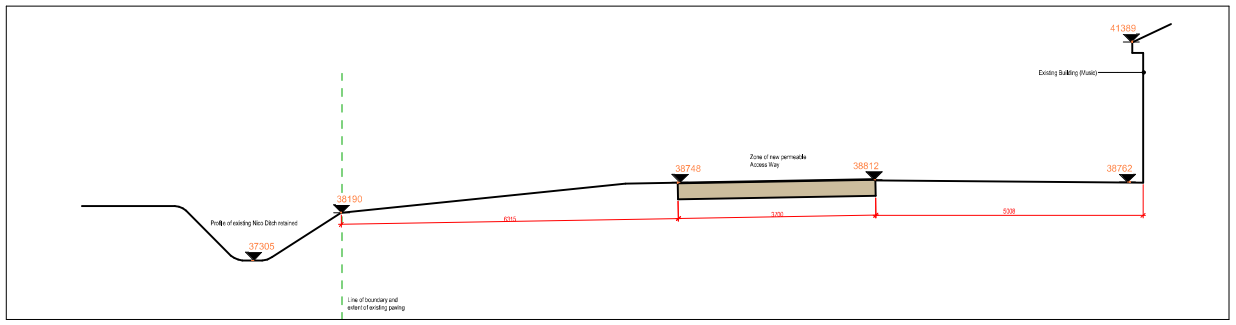

3 Typical Section

1 : 50 Ref Sheet: 0002

Rev Revision Notes
P1 0002 - Planning for Access Way

MHCP-10A-V1-00-DR-A-0002-P1

Client: MHSG
Project: New Access Way
Job No.: 1307
Date: 10/07/2023
BIM Model: MHCP-10A-MS
CA: ADS AP
Scale: As indicated@A1
Drawing: **Access Way - Site Plan and Sections**
Rev notes: 118 - Planning for Access Way

MHCP-10A-V1-00-DR-A-**0002**-P1

10architect. unit 16, 12 hilton street, manchester, m1 1jf

This drawing is copyright. Do not scale dimensions from this drawing "if in doubt ask". This drawing is to be read in conjunction with all other relevant drawings and specifications. All discrepancies on this drawing are to be reported to the architect. Do not modify any element of this drawing. Use drawing only for purpose(s) issued.