

REVISION	DATE	DESCRIPTION
A	01/07/24	PLANNING ISSUE

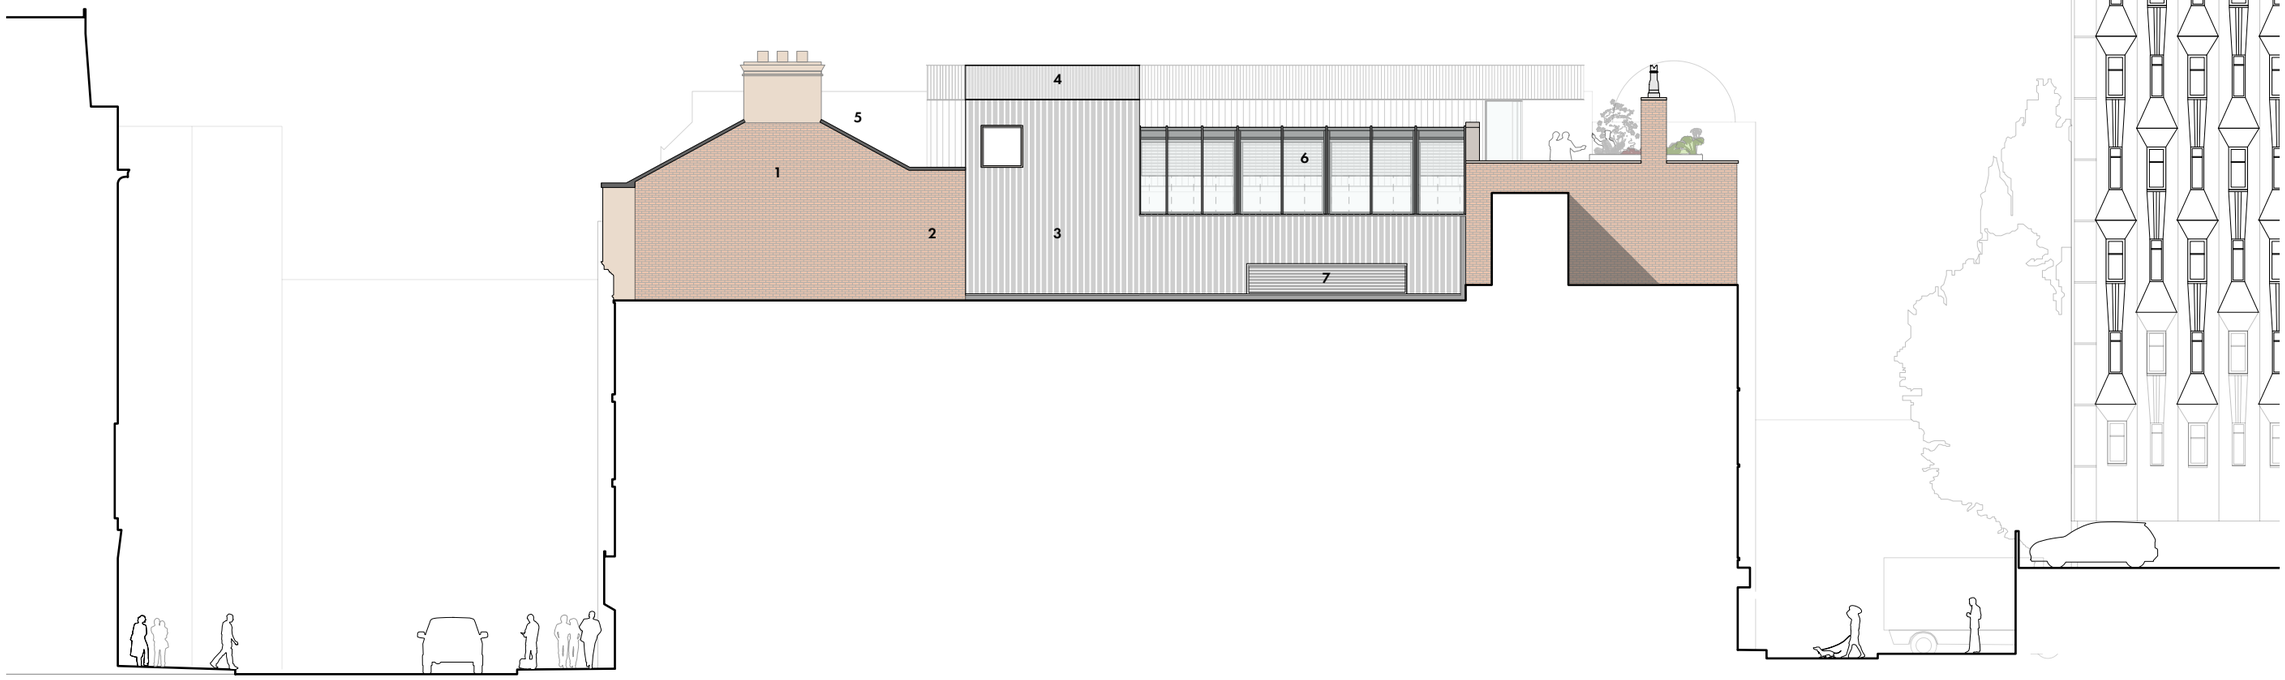

0m 1m 5m 10m

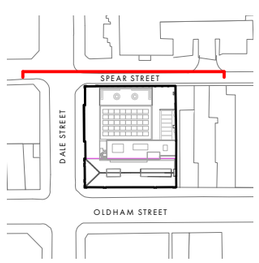

PROPOSED ELEVATION - PARTY WALL

1 RETAINED AND REPAIRED BRICKWORK
2 INFILL BRICKWORK
3 ANODISED SINUSOIDAL ALUMINIUM CLADDING - WIDE
4 ANODISED ALUMINIUM PLANTERS
5 NEW SLATE ROOF COVERING
6 GLAZED ROOFLIGHT
7 SMOKE RISER EXTRACT

OMIArchitects

31 Blackfriars Road, Salford, Manchester, M3 7AQ
+44(0)161 832 3242 / info@omiarchitects.com / www.omiarchitects.com

PROJECT	METHODIST CENTRAL HALL					
DRAWING	PROPOSED ELEVATION SOUTH WEST ELEVATION					
DATE	MAY 23	DRAWN BY	DS	SCALE	1:200	@A3
JOB NO.	1433	DWG.NO.	L1604			A