
A0

NOTE: THE CONTRACTOR TO USE DRAWING AS SUPPORT DURING THE PRE START SITE SURVEY- DRAWING OVERLAYS GROUNDFLOOR AND BASEMENT FLOOR PLANS TO ASSIST IN CONTAINMENT ROUTES

**GENERAL NOTES**

| | |
|---|---|
| 1 | THIS DRAWING SHALL BE READ IN CONJUNCTION WITH THE ECS ELECTRICAL ENGINEERING SPECIFICATIONS. |
| 2 | THIS DRAWING IS INDICATIVE AND IS INTENDED TO HIGHLIGHT THE PROPOSED LOCATION FOR ELECTRICAL SERVICES.<br>THE CONTRACTOR SHALL NOTE THESE DRAWINGS SHALL NOT BE USED FOR CONSTRUCTION PURPOSES.<br>THE CONTRACTOR SHALL INCLUDE TO PRODUCE THEIR OWN WORKING DRAWINGS, TAKE DETAILED SITE MEASUREMENTS, INDICATE THE PROVISION OF BUILDERS WORKS AND COORDINATE THE INSTALLATION OF ALL SERVICES. |
| 3 | THE CONTRACTOR SHALL NOTE THIS DRAWING HAS BEEN PRODUCED USING LIMITED SITE SURVEY INFORMATION.<br>THE CONTRACTOR SHALL INCLUDE TO CARRY OUT AN INTRUSIVE SURVEY AND TO PRODUCE DRAWINGS THAT REFLECT THE INSTALLATION. |
| 4 | ALL EQUIPMENT SHALL BE INSTALLED & LOCATED TO MAINTAIN SPATIAL REQUIREMENTS TO FACILITATE ACCESS & MAINTENANCE IN LINE WITH MANUFACTURERS RECOMMENDATIONS AND GOOD PRACTICE GUIDES. |
| 5 | ALL EQUIPMENT SHALL BE INSTALLED IN ACCORDANCE WITH MANUFACTURERS GUIDELINES. |
| 6 | DO NOT SCALE FROM THIS DRAWING. |
| 7 | ALL DETAILS ARE APPLICABLE TO EVERY DRAWING UNLESS INDICATED OTHERWISE. |
| 8 | THE CONTRACTOR SHALL INCLUDE TO IDENTIFY THE COMPLETE EXISTING ELECTRICAL INSTALLATION, EXTEND AND ADAPT TO FACILITATE THE PROPOSED WORKS |

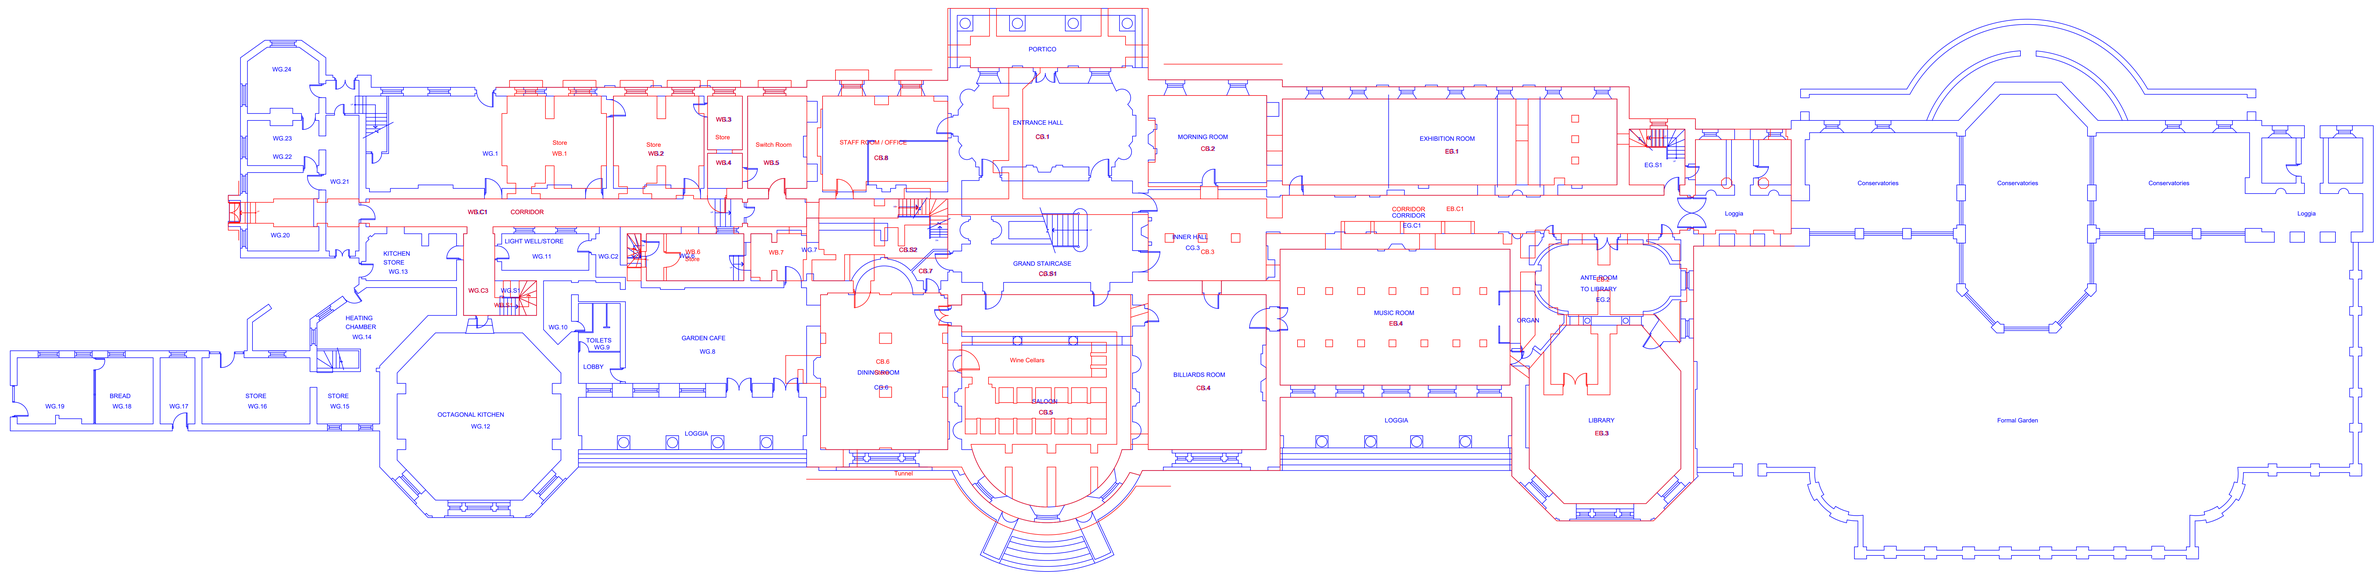


BASEMENT PLAN

GROUND FLOOR PLAN

| Rev. | Description | Revised By | Date |
|---|---|---|---|
| T2 | TENDER ISSUE. | G.M. | May. 24 |
| T1 | TENDER ISSUE. | G.M. | Jan. 24 |

STATUS: TENDER


ecs CONSULTANTS
Building Services Consulting Engineers
146 Stockport Road
Cheadle, Cheshire. SK8 2DP
Tel. 0161 283 2882 Fax 0161 282 8825
Web Site: www.ecs-ecs.co.uk Email: sales@ecs-ecs.co.uk


| JOB NO. | DRAWING NO. | COMPUTER FILE | REVISION |
|---|---|---|---|
| 24/100 | 24/100/BWP/03 | 24_100_BWP_03 | T2 |

| DATE | SCALE | DRAWN | CHECKED |
|---|---|---|---|
| Feb. 2022 | 1:125 @ A0 | J.P. | G.M. |

JOB TITLE: Heaton Park Hall

DRAWING TITLE: Basement & Ground Floors Structural Co-ordination Layout MCC Planners Information

CfA ISO 9001

ace

CAD original - not to be modified by hand