




# 3037 / AYTOUN STREET CAR PARK / Advertising display board document - May 2024

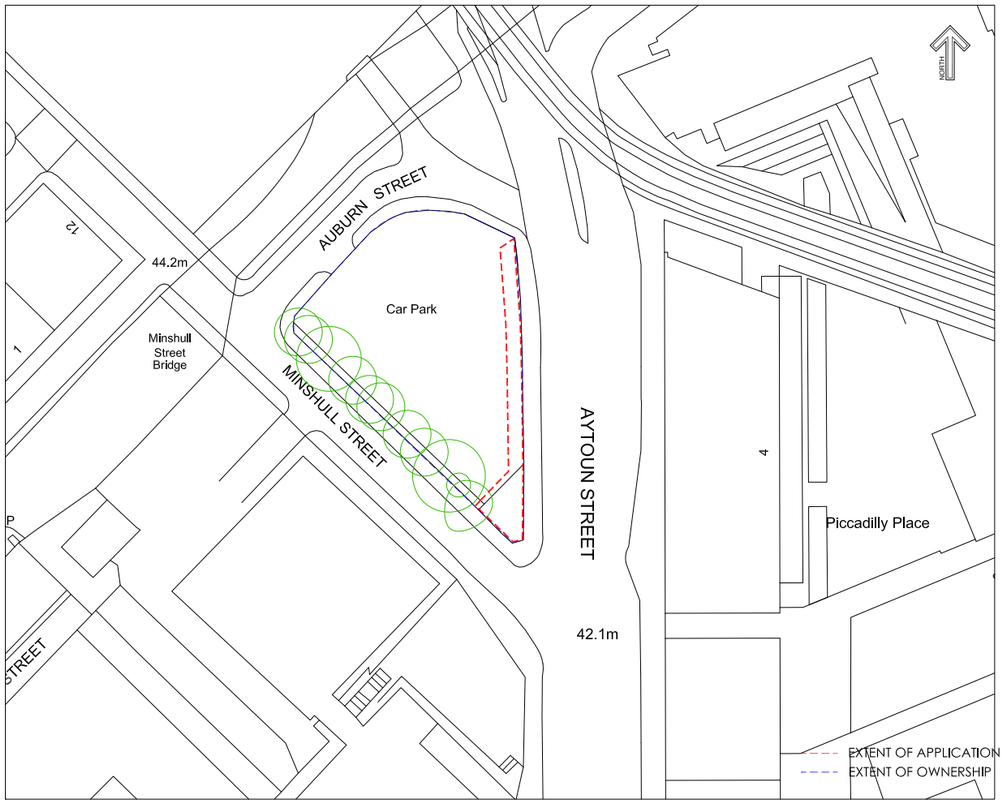


Location Plan Scale1:1000 @A3

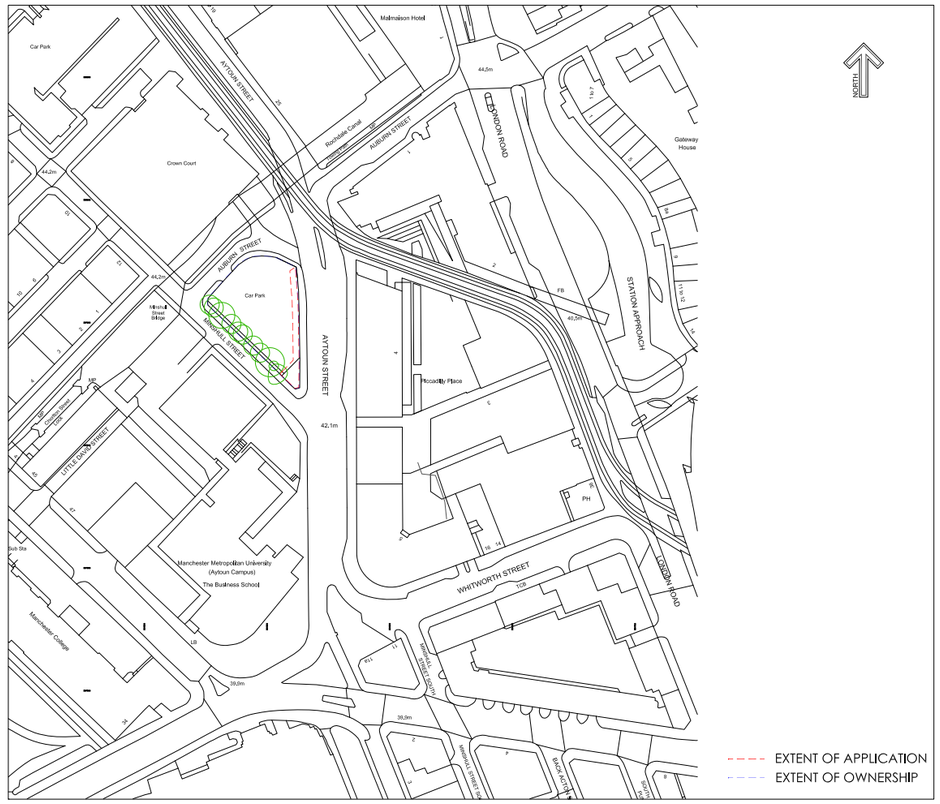


Location Plan Scale1:2500 @A3

DEP LANDSCAPE ARCHITECTURE LTD
2 COMMERCIAL STREET, MANCHESTER M15 4RQ
T: 0161 2419878
W: www.dep.co.uk

Client
Vivid Outdoor Media Ltd

Project
Aytoun Street Car Park

Description
Site Location Plan


Status
Planning

| Scale | Drawn | | |
|---|---|---|---|
| AS SHOWN@A3 | CP | | |
| **Job number** | **Drawing number** | **Date** | **Revision** |
| 3037 | 01 | Mar 24 | C |

Copyright DEP Landscape Architecture Ltd

All levels and dimensions to be checked on site by contractor prior to commencement;Any variations to be reported to the client.This drawing is to be read in conjunction with all others relating to the project and all information derived accordingly; any anomalies to be reported to the client. Do not scale from this drawing. Use figured dimensions only.Work shown on this drawing to be carried out in accordance with current British Standards and Codes of Practice.

© Copyright to DEP Landscape Architecture Limited.The information shown on this drawing shall not be reproduced or copied in any form without prior written consent from DEP Landscape Architecture Limited.

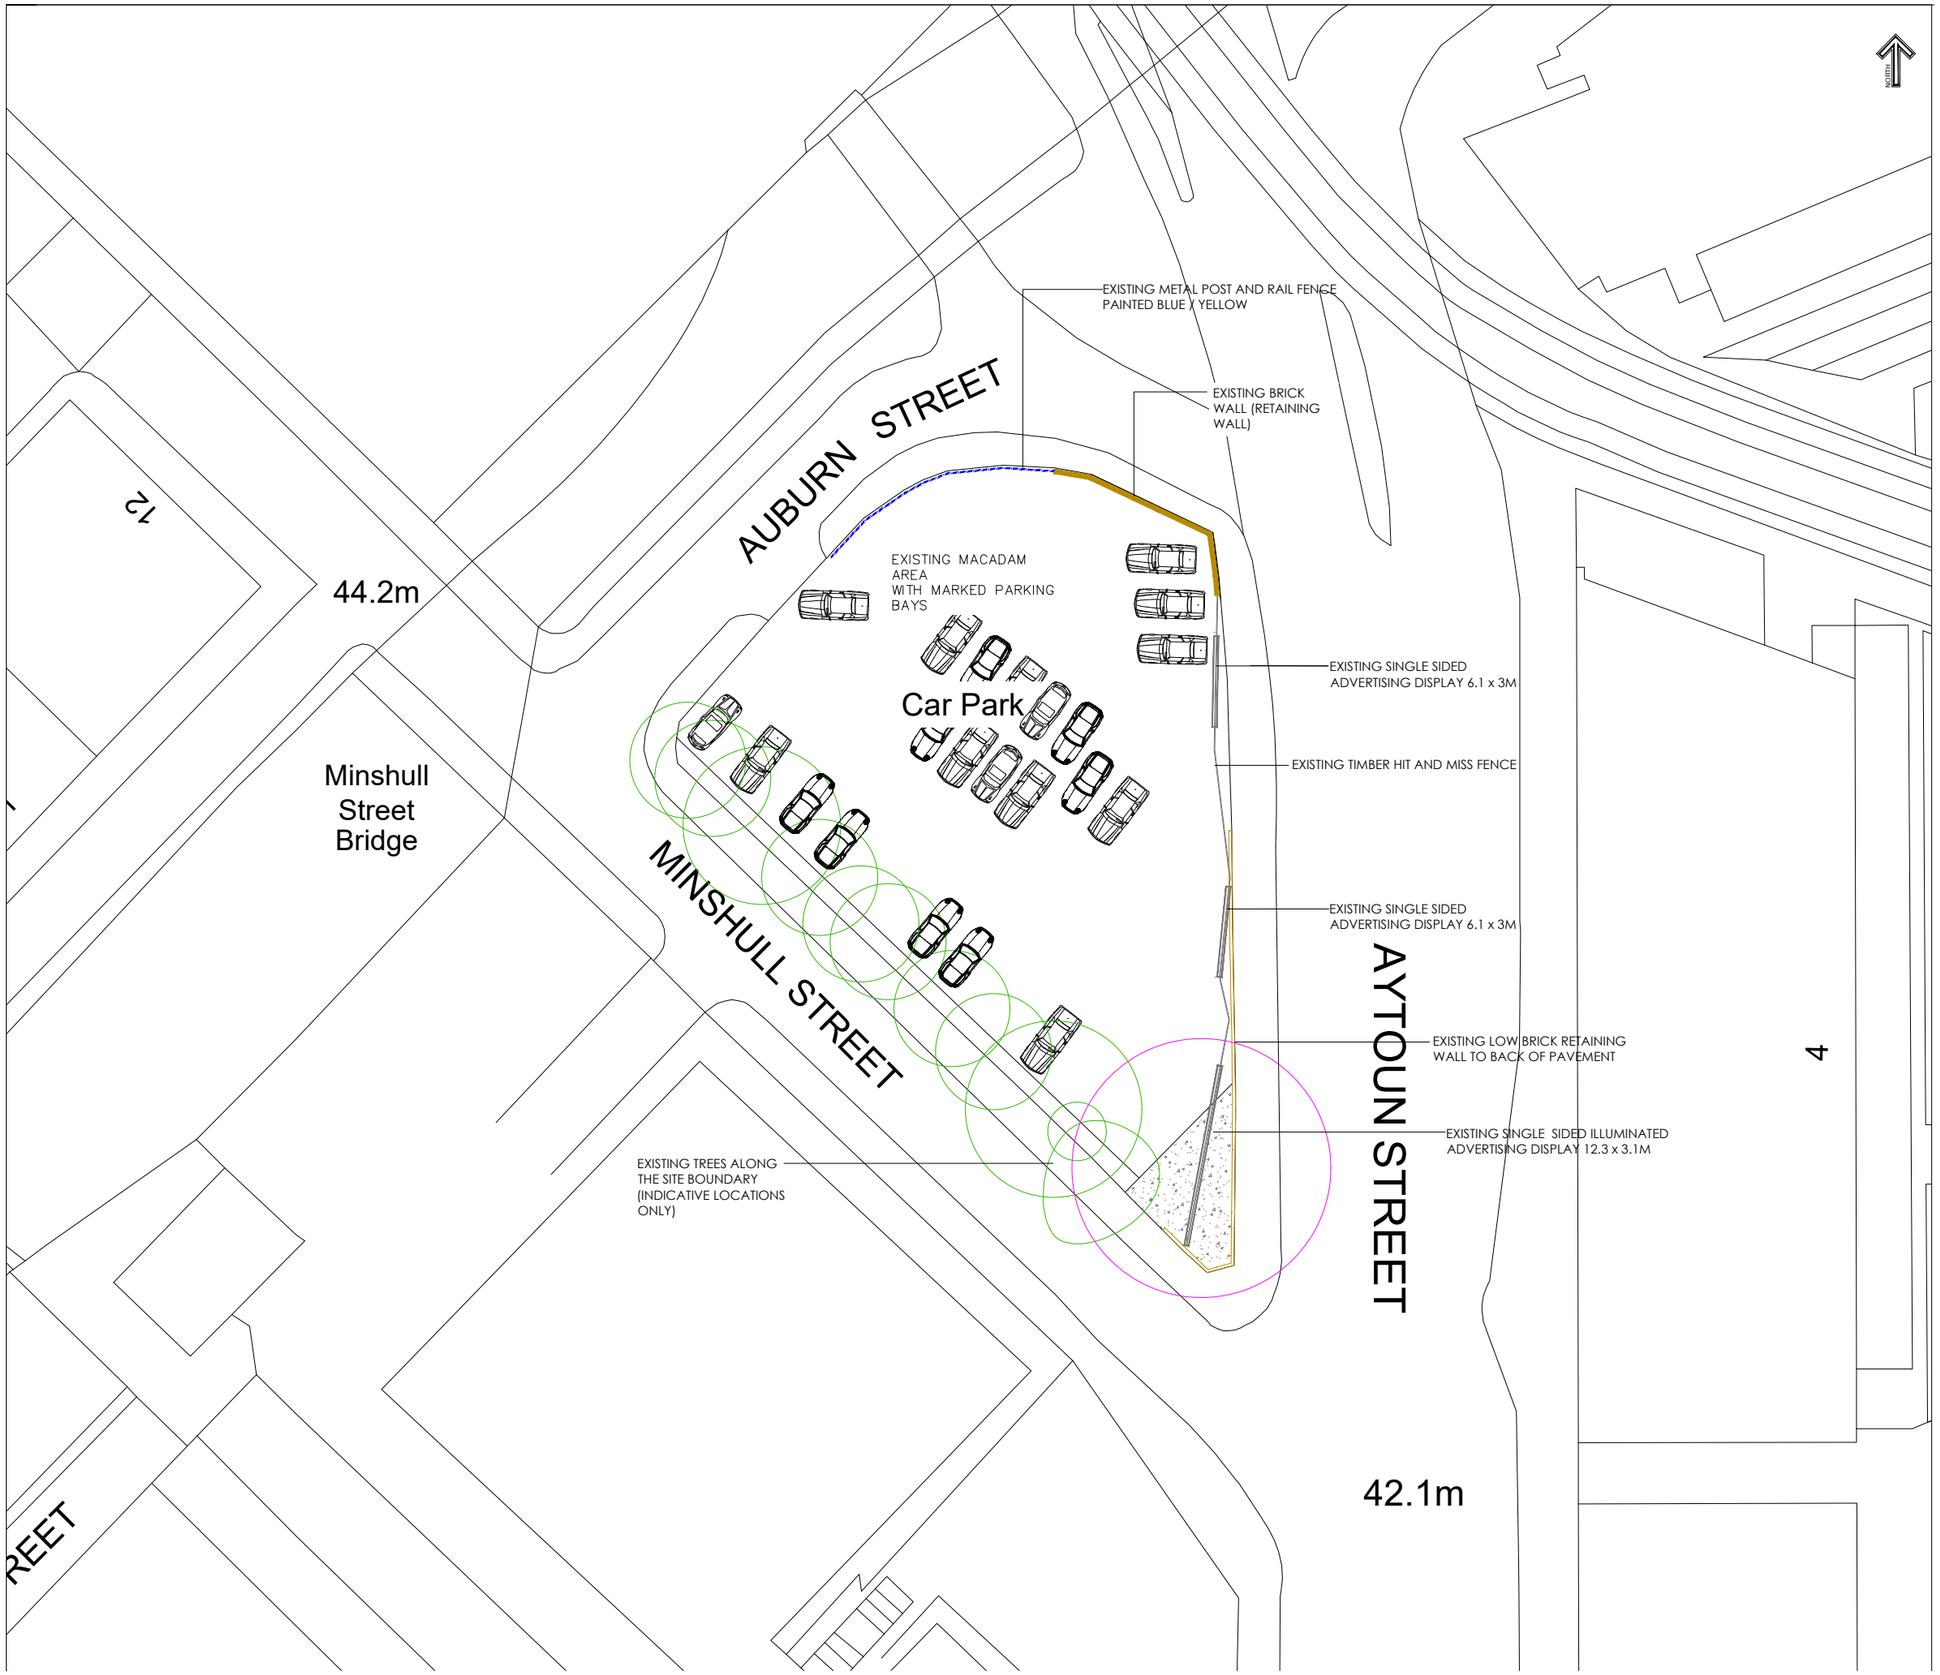


DEP LANDSCAPE ARCHITECTURE LTD
2 COMMERCIAL STREET, MANCHESTER M15 4RQ
T: 0161 2419878
W: www.dep.co.uk

Client
Vivid Outdoor Media Ltd

Project
Aytoun Street Car Park

Description
Existing Site Plan


Status
Planning

| Scale | Drawn | | |
|---|---|---|---|
| 1:200@A1 | CP | | |
| Job number | Drawing number | Date | Revision |
| 3037 | 02 | Apr 24 | E |

Copyright DEP Landscape Architecture Ltd

All levels and dimensions to be checked on site by contractor prior to commencement; Any variations to be reported to the client. This drawing is to be read in conjunction with all others relating to the project and all information derived accordingly; any anomalies to be reported to the client. Do not scale from this drawing. Use figured dimensions only. Work shown on this drawing to be carried out in accordance with current British Standards and Codes of Practice.

© Copyright to DEP Landscape Architecture Limited. The information shown on this drawing shall not be reproduced or copied in any form without prior written consent from DEP Landscape Architecture Limited.

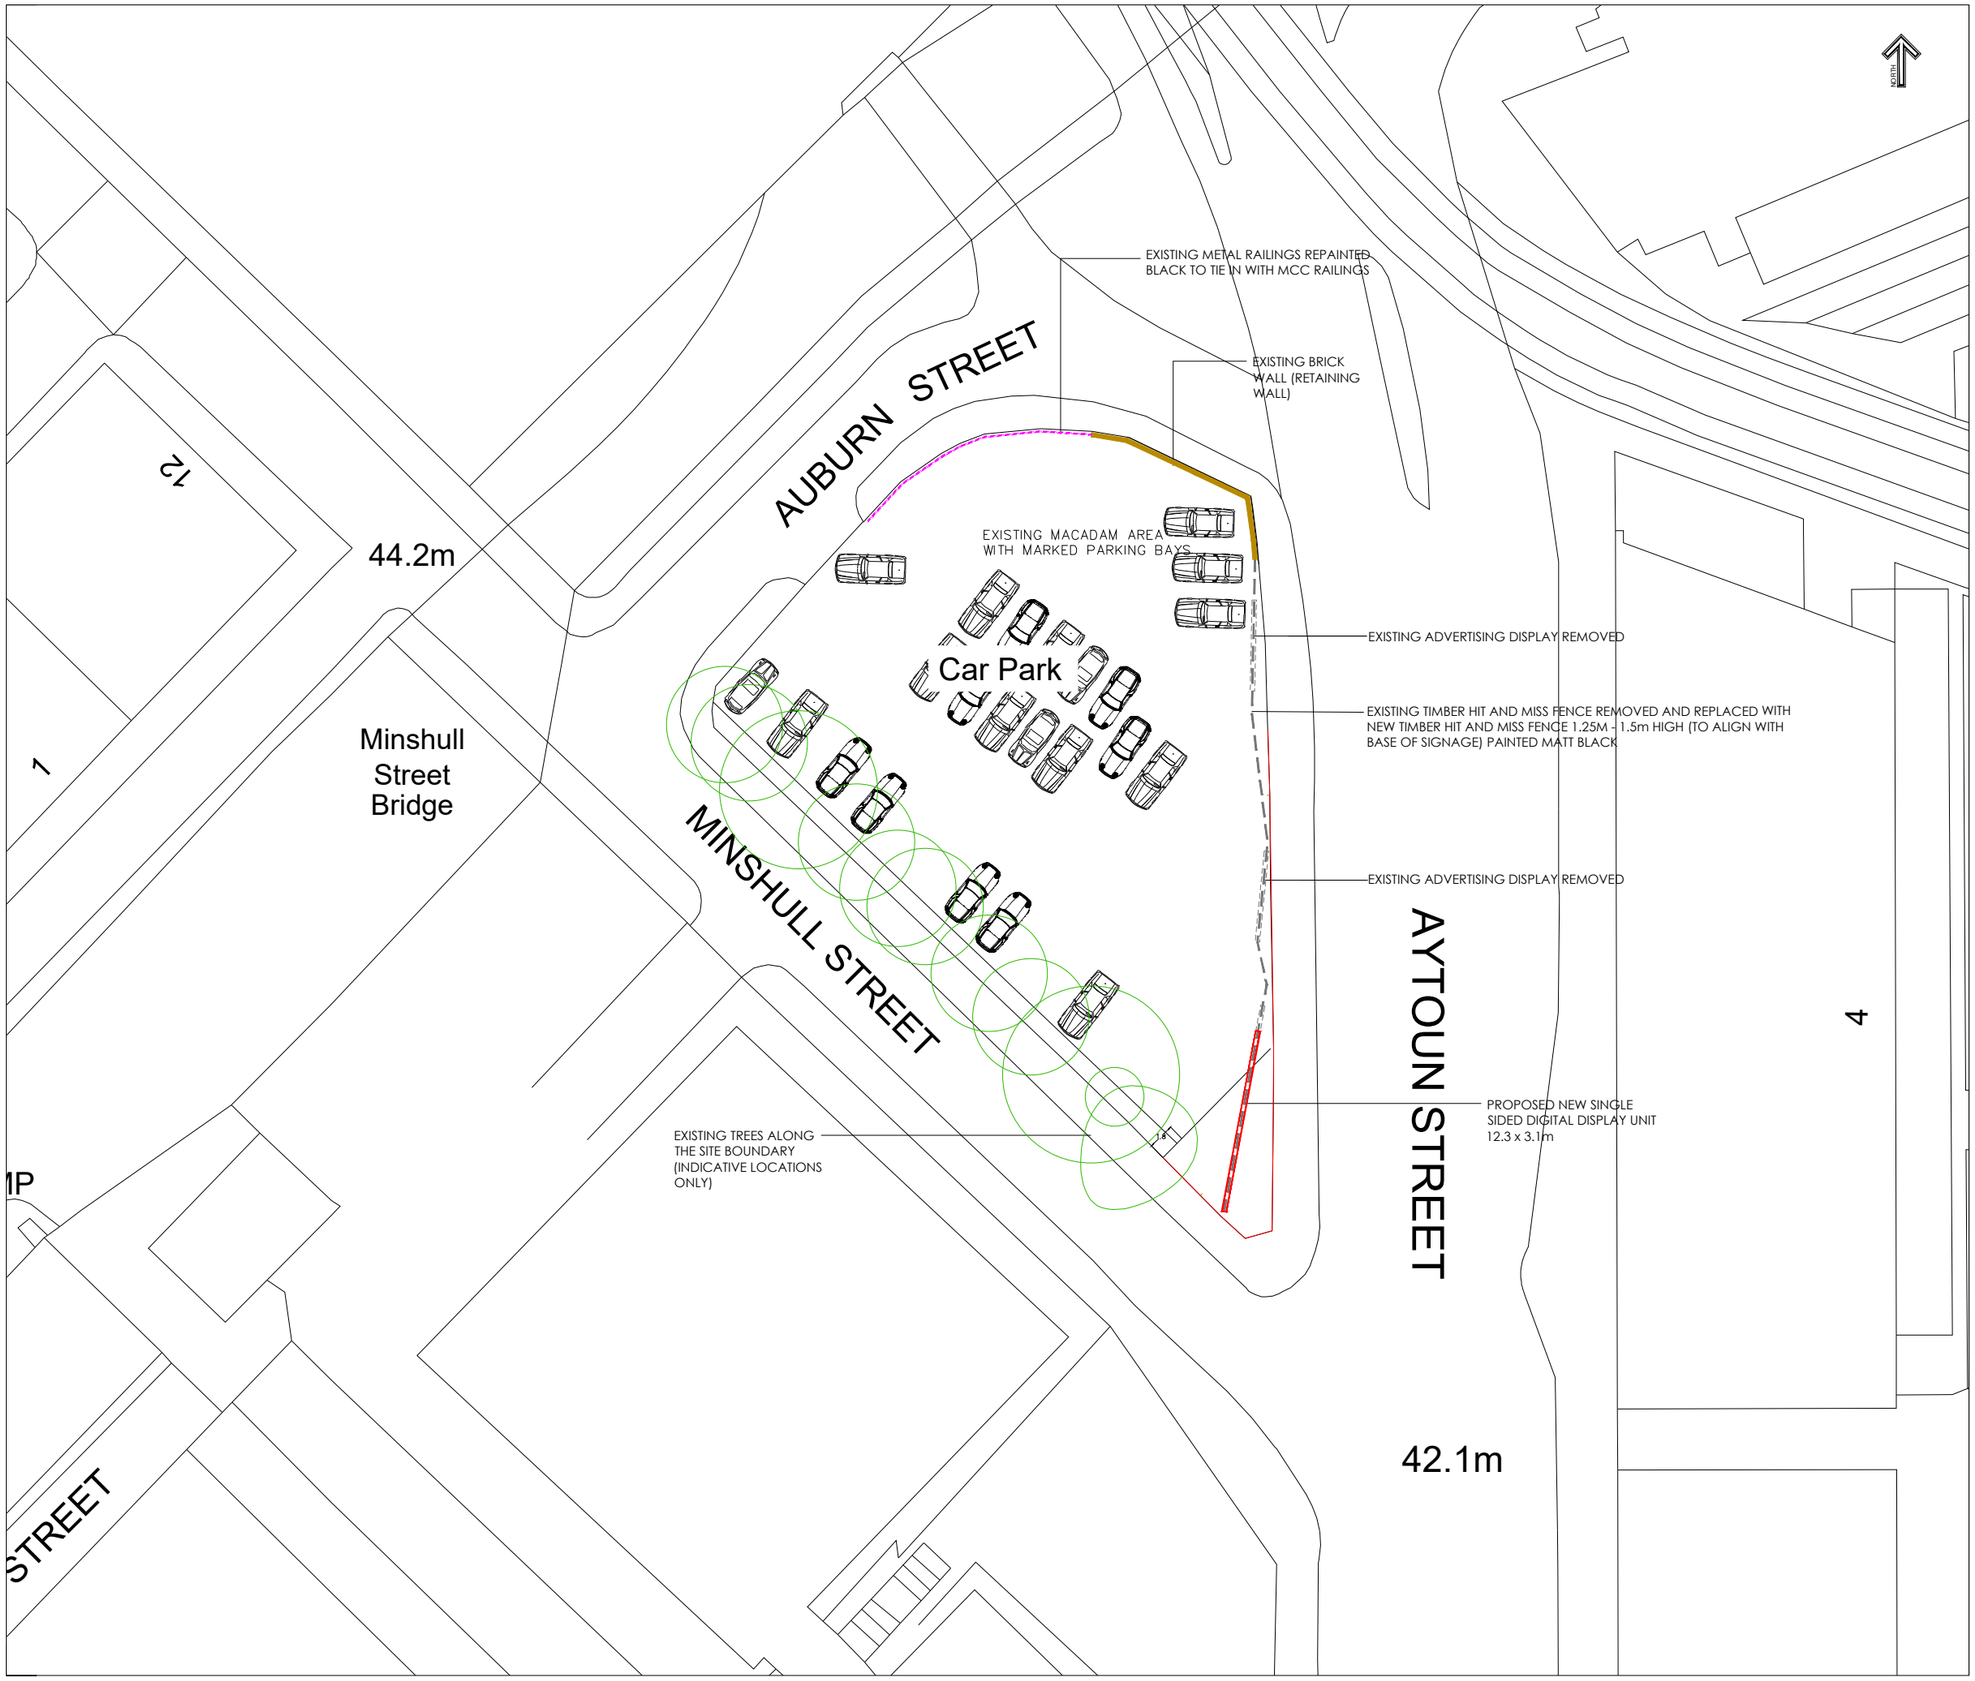



DEP LANDSCAPE ARCHITECTURE LTD

2 COMMERCIAL STREET, MANCHESTER M15 4RQ

T: 0161 2419878
W: www.dep.co.uk


Client
Vivid Outdoor Media Ltd

Project
Aytoun Street Car Park

Description
Proposed Site Layout

Status
Planning

| Scale | Drawn | | |
|---|---|---|---|
| 1:500@A3 | CP | | |
| **Job number** | **Drawing number** | **Date** | **Revision** |
| 3037 | 03 | Apr 24 | F |


Copyright DEP Landscape Architecture Ltd

All levels and dimensions to be checked on site by contractor prior to commencement;Any variations to be reported to the client.This drawing is to be read in conjunction with all others relating to the project and all information derived accordingly; any anomalies to be reported to the client. Do not scale from this drawing. Use figured dimensions only.Work shown on this drawing to be carried out in accordance with current British Standards and Codes of Practice.

© Copyright to DEP Landscape Architecture Limited.The information shown on this drawing shall not be reproduced or copied in any form without prior written consent from DEP Landscape Architecture Limited.




DEP LANDSCAPE ARCHITECTURE LTD
2 COMMERCIAL STREET, MANCHESTER M15 4RQ
T: 0161 2419878
W: www.dep.co.uk

Client
Vivid Outdoor Media Ltd

Project
Aytoun Street Car Park

Description
Existing View 1

Status
Planning

| Scale | Drawn | | |
|---|---|---|---|
| NTS | EM | | |
| **Job number** | **Drawing number** | **Date** | **Revision** |
| 3037 | IMG1 | Mar 24 | A |

Copyright DEP Landscape Architecture Ltd

All levels and dimensions to be checked on site by contractor prior to commencement; Any variations to be reported to the client. This drawing is to be read in conjunction with all others relating to the project and all information derived accordingly; any anomalies to be reported to the client. Do not scale from this drawing. Use figured dimensions only. Work shown on this drawing to be carried out in accordance with current British Standards and Codes of Practice.

© Copyright to DEP Landscape Architecture Limited. The information shown on this drawing shall not be reproduced or copied in any form without prior written consent from DEP Landscape Architecture Limited.




DEP LANDSCAPE ARCHITECTURE LTD
2 COMMERCIAL STREET, MANCHESTER M15 4RQ
T: 0161 2419878
W: www.dep.co.uk

Client
Vivid Outdoor Media Ltd

Project
Aytoun Street Car Park

Description
Proposed View 1

Status
Planning

| Scale | Drawn | | |
|---|---|---|---|
| NTS | EM | | |
| Job number | Drawing number | Date | Revision |
| 3037 | IMG2 | Mar 24 | C |

Copyright DEP Landscape Architecture Ltd

All levels and dimensions to be checked on site by contractor prior to commencement; Any variations to be reported to the client. This drawing is to be read in conjunction with all others relating to the project and all information derived accordingly; any anomalies to be reported to the client. Do not scale from this drawing. Use figured dimensions only. Work shown on this drawing to be carried out in accordance with current British Standards and Codes of Practice.

© Copyright to DEP Landscape Architecture Limited. The information shown on this drawing shall not be reproduced or copied in any form without prior written consent from DEP Landscape Architecture Limited.




DEP LANDSCAPE ARCHITECTURE LTD
2 COMMERCIAL STREET, MANCHESTER M15 4RQ
T: 0161 2419878
W: www.dep.co.uk

Client
Vivid Outdoor Media Ltd

Project
Aytoun Street Car Park

Description
Existing View 2

Status
Planning

| Scale | Drawn | | |
|---|---|---|---|
| NTS | MI | | |
| Job number | Drawing number | Date | Revision |
| 3037 | IMG3 | Mar 24 | A |

Copyright DEP Landscape Architecture Ltd

All levels and dimensions to be checked on site by contractor prior to commencement; Any variations to be reported to the client. This drawing is to be read in conjunction with all others relating to the project and all information derived accordingly; any anomalies to be reported to the client. Do not scale from this drawing. Use figured dimensions only. Work shown on this drawing to be carried out in accordance with current British Standards and Codes of Practice.

© Copyright to DEP Landscape Architecture Limited. The information shown on this drawing shall not be reproduced or copied in any form without prior written consent from DEP Landscape Architecture Limited.




DEP LANDSCAPE ARCHITECTURE LTD

2 COMMERCIAL STREET, MANCHESTER M15 4RQ

T: 0161 2419878
W: www.dep.co.uk


Client
Vivid Outdoor Media Ltd

Project
Aytoun Street Car Park

Description
Proposed View 2

Status
Planning


| Scale | | Drawn | |
|---|---|---|---|
| NTS | | MI | |
| Job number | Drawing number | Date | Revision |
| 3037 | IMG4 | Mar 24 | B |


Copyright DEP Landscape Architecture Ltd

All levels and dimensions to be checked on site by contractor prior to commencement; Any variations to be reported to the client. This drawing is to be read in conjunction with all others relating to the project and all information derived accordingly; any anomalies to be reported to the client. Do not scale from this drawing. Use figured dimensions only. Work shown on this drawing to be carried out in accordance with current British Standards and Codes of Practice.

© Copyright to DEP Landscape Architecture Limited. The information shown on this drawing shall not be reproduced or copied in any form without prior written consent from DEP Landscape Architecture Limited.

# EXISTING SECTION-
# ELEVATION A-A1

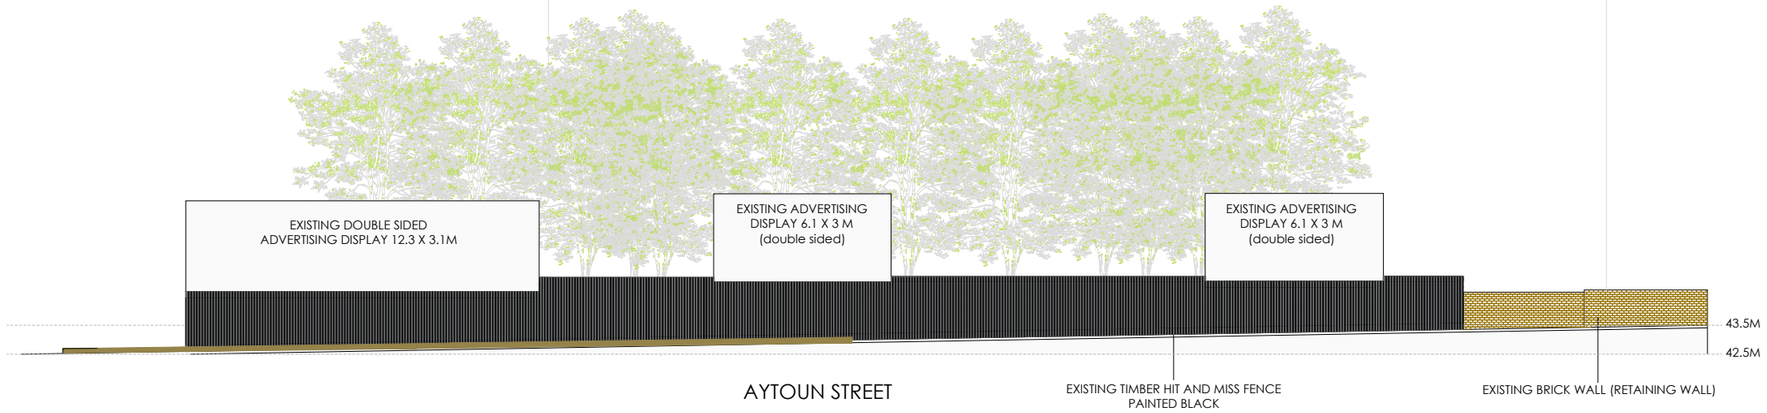


# PROPOSED SECTION-
# ELEVATION A-A1





DEP LANDSCAPE ARCHITECTURE LTD

2 COMMERCIAL STREET, MANCHESTER
M15 4RQ

T: 0161 2419878
W: www.dep.co.uk


Client
Vivid Outdoor Media Ltd

Project
Aytoun Street Car Park

Description
Front Elevation

Status
Planning


| Scale | Drawn | | |
|---|---|---|---|
| 1:200 @A1 | CP | | |
| **Job number** | **Drawing number** | **Date** | **Revision** |
| 3037 | 04 | Apr 24 | F |


Copyright DEP Landscape Architecture Ltd


All levels and dimensions to be checked on site by contractor prior to commencement;Any variations to be reported to the client.This drawing is to be read in conjunction with all others relating to the project and all information derived accordingly; any anomalies to be reported to the client. Do not scale from this drawing. Use figured dimensions only.Work shown on this drawing to be carried out in accordance with current British Standards and Codes of Practice.

© Copyright to DEP Landscape Architecture Limited.The information shown on this drawing shall not be reproduced or copied in any form without prior written consent from DEP Landscape Architecture Limited.

## PROPOSED DISPLAY PANEL
## FRONT SECTION- ELEVATION
SCALE 1:50

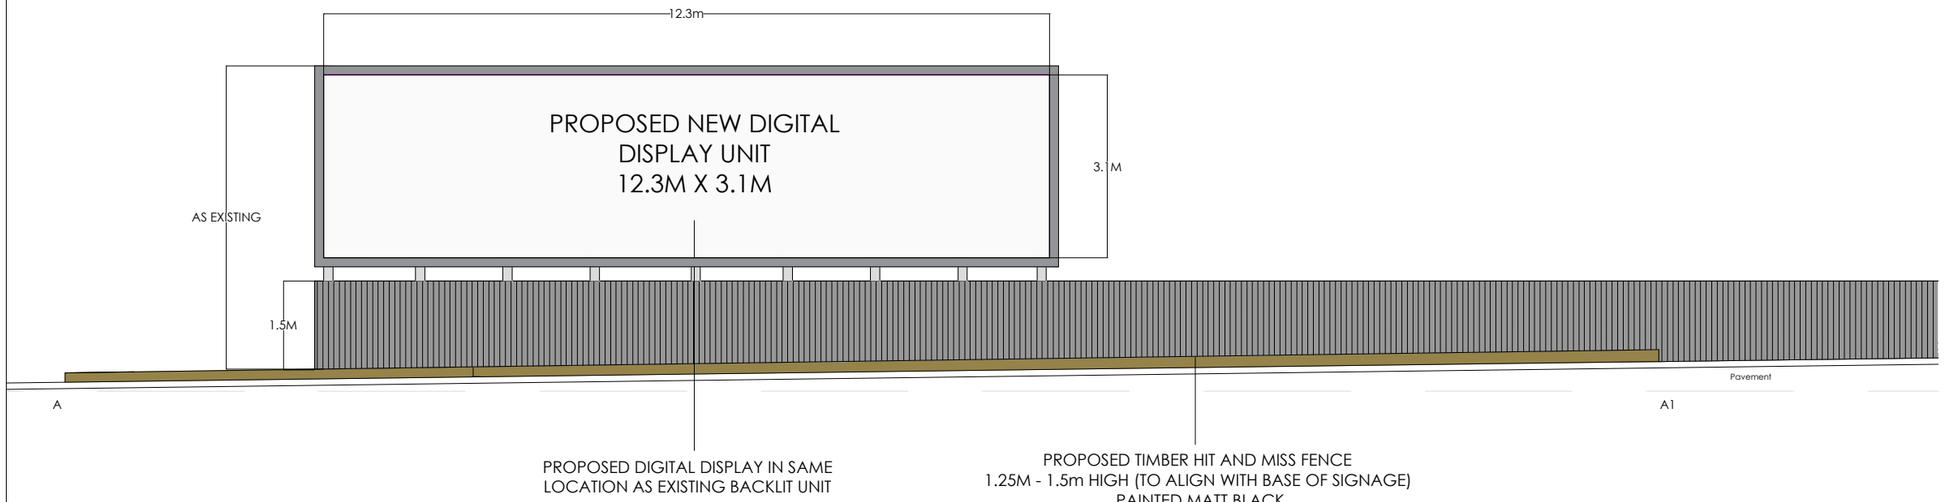



## PROPOSED DISPLAY PANEL
## SIDE SECTION- ELEVATION

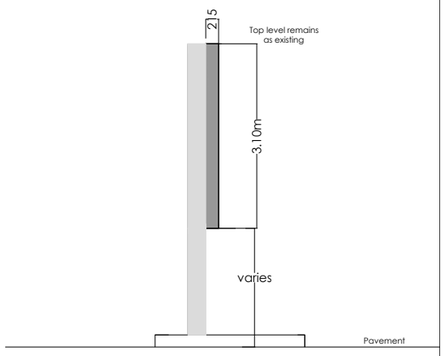


## PROPOSED DISPLAY PANEL
## REAR SECTION - ELEVATION
SCALE 1:50

REAR OF PANEL TO BE BLANK

STEEL UPRIGHTS AND REAR OF PANEL
TO BE PAINTED RAL 9010 (WHITE)

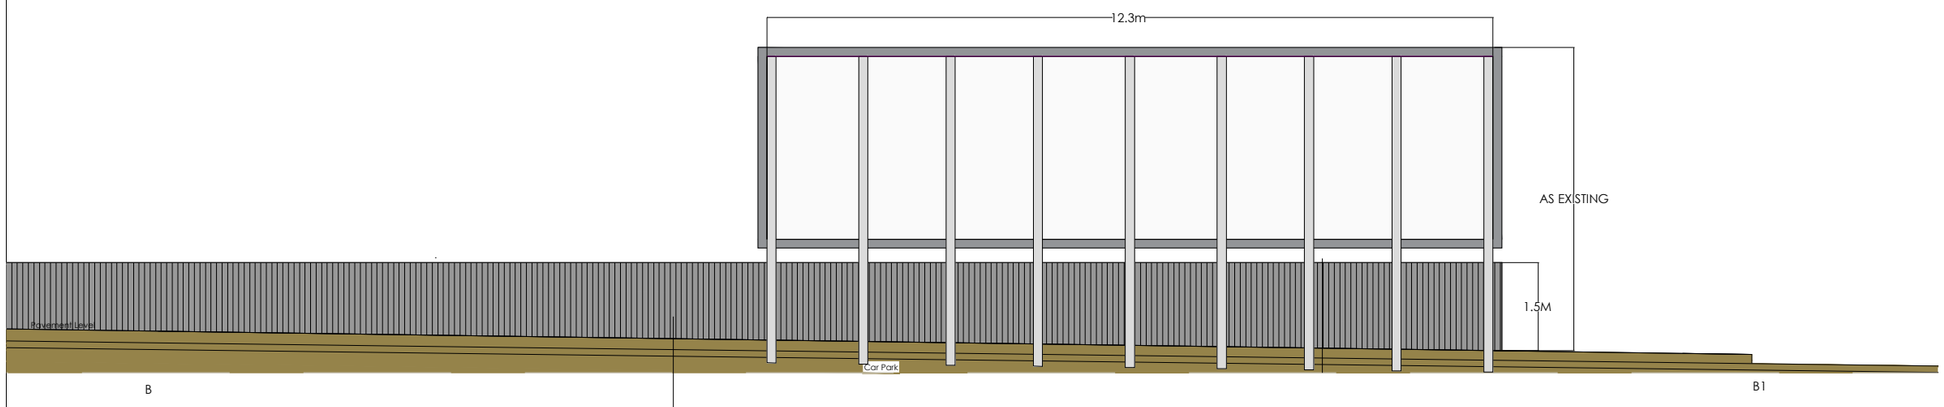



DEP LANDSCAPE ARCHITECTURE LTD
2 COMMERCIAL STREET, MANCHESTER M15 4RQ
T: 0161 2419878
W: www.dep.co.uk


Client
Vivid Outdoor Media Ltd

Project
Aytoun Street Car Park

Description
Proposed Display Dimensions

Status
Planning

| Scale | Drawn | | |
|---|---|---|---|
| 1:100@A1 | CP | | |
| **Job number** | **Drawing number** | **Date** | **Revision** |
| 3037 | 05 | Apr 24 | F |


Copyright DEP Landscape Architecture Ltd

All levels and dimensions to be checked on site by contractor prior to commencement;Any variations to be reported to the client.This drawing is to be read in conjunction with all others relating to the project and all information derived accordingly; any anomalies to be reported to the client. Do not scale from this drawing. Use figured dimensions only.Work shown on this drawing to be carried out in accordance with current British Standards and Codes of Practice.

© Copyright to DEP Landscape Architecture Limited.The information shown on this drawing shall not be reproduced or copied in any form without prior written consent from DEP Landscape Architecture Limited.