
dB ARCHITECTURE

CROWN FIELDS
OXFORDSHIRE
akbari@dbarchco.com

HARWELL
OX11 0FQ
www.dbarchco.com

01235 399109

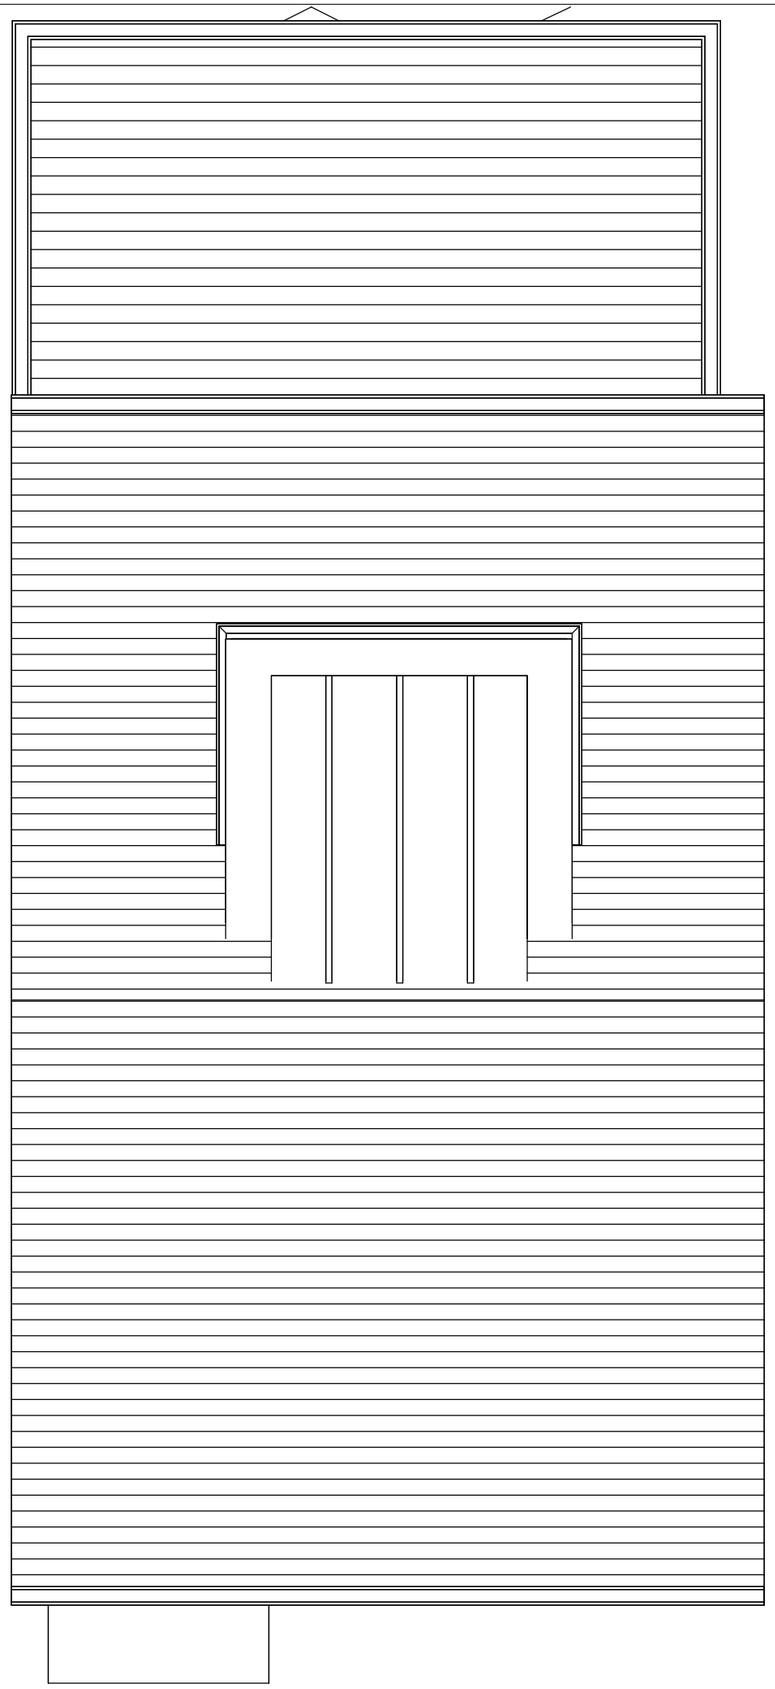

39 - OXFORD STREET MAN

1 2 3 4 5

Date: MAY 24	Scale: 1 : 50
Job No.: 57.1	6/14/2024 9:26:53 PM
Dwg.No.: P008	A3

PROPOSED ROOF PLAN