
dB ARCHITECTURE

CROWN FIELDS
OXFORDSHIRE
akbari@dbarchco.com

HARWELL
OX11 0FQ
www.dbarchco.com

01235 399109

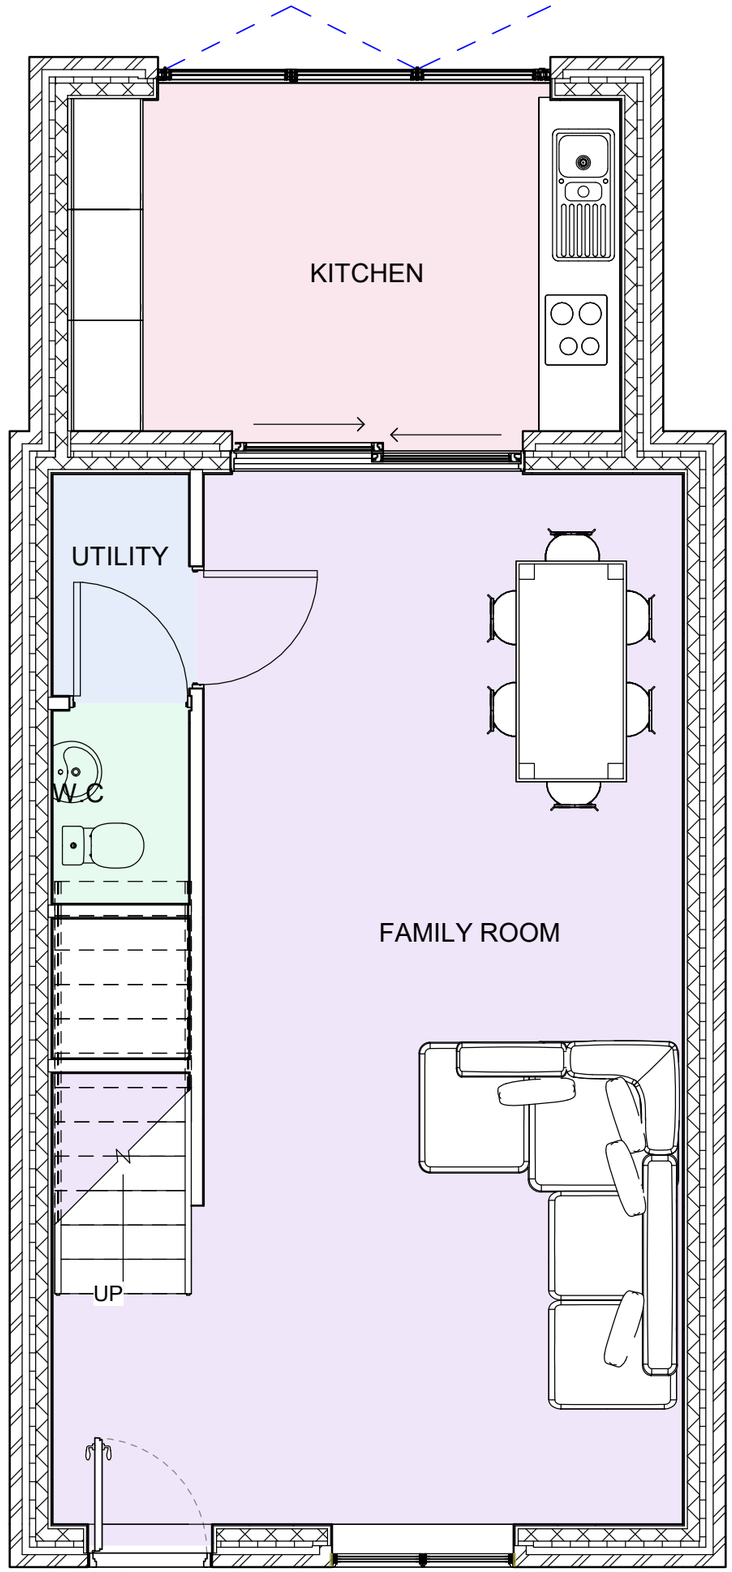

39 - OXFORD STREET MAN

1 2 3 4 5

Date MAY 24	Scale 1 : 50
Job No. 57.1	6/12/2024 8:56:47 PM
Dwg.No. A001	A3

PROPOSED GROUND FLOOR PLAN