

Glazing Legend	
	- Clear Glazing
	- Opaque Glazing
	- Tenant Signage Zone

Materials Legend	
1	Grey grit blast precast concrete cladding
2	Black metal framed 'Crittall' style windows
4	Concrete paving slabs with perimeter ballast
5	Dark patinated metal cladding profile to bridge/terrace slab edges
6	Bronze PPC metal balustrade
7	Black PPC aluminium louvres
8	PPC aluminium stall riser
9	Black PPC steel roller shutter
10	Black patinated metal canopy and metal tie rods
12	Dark patinated metal cladding
14	Perforated bronze panel
15	Aluminium parapet coping
16	Capped curtain walling
17	Aluminium soffit panel
18	Relocated entrance double door
19	Full height retractable window (RAL to match existing)

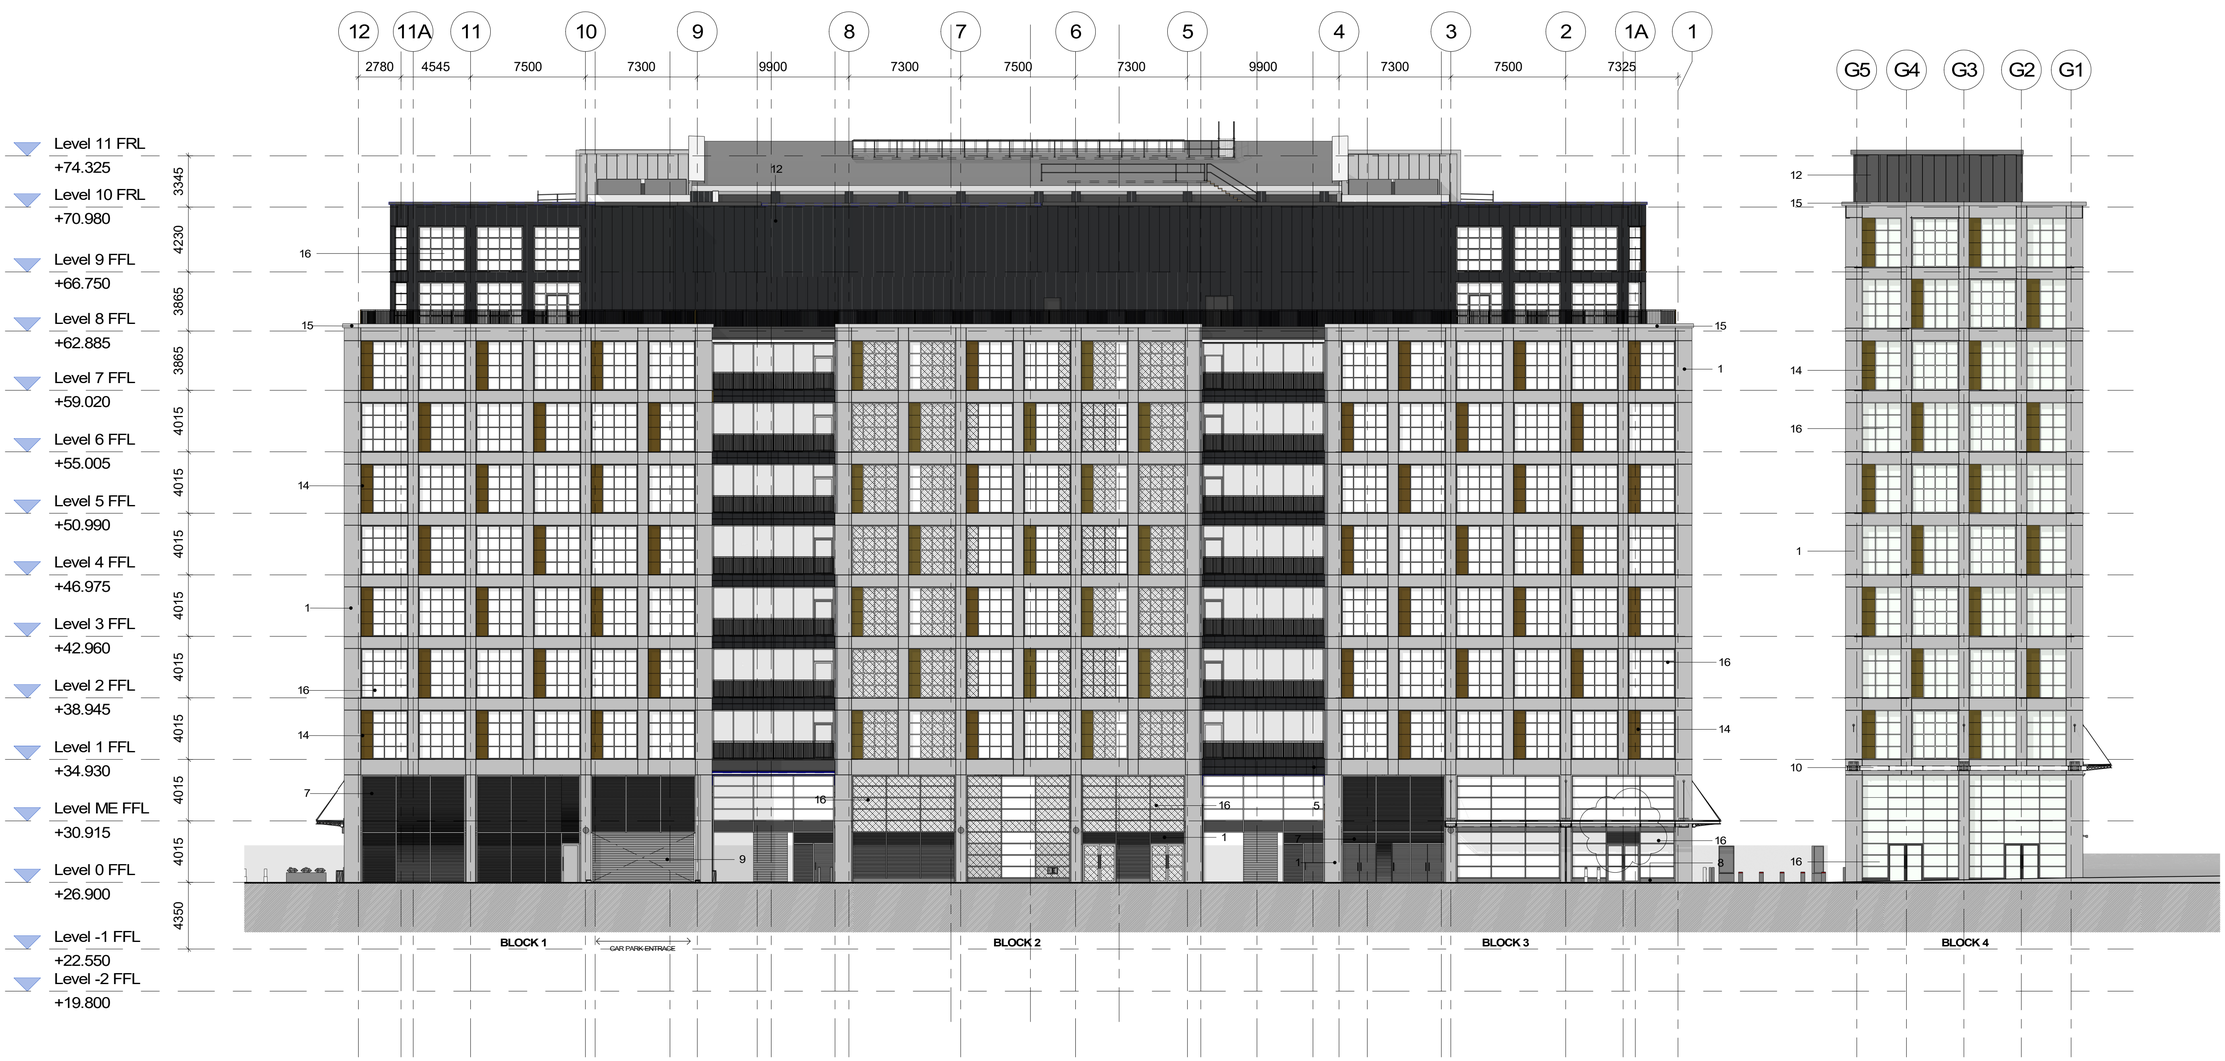

1 WEST ELEVATION
1 : 200

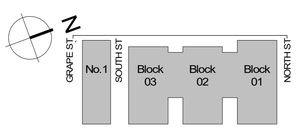

KEY PLAN

NOTE
S

THIS DRAWING MUST NOT BE SCALED.

ALL DIMENSIONS ARE TO BE VERIFIED AND CHECKED ON SITE. ANY DISCREPANCIES THAT ARE, OR BECOME APPARENT SHOULD BE REPORTED TO CHAPMAN TAYLOR.

AREAS INDICATED ARE APPROXIMATE GROSS INTERNAL AND NET INTERNAL AREAS. THEY RELATE TO THE LIKELY AREAS OF THE BUILDING AT THE CURRENT STAGE OF DESIGN. ANY DECISIONS TO BE MADE ON THE BASIS OF THESE PREDICTIONS, WHETHER AS TO PROJECT VIABILITY, PRE-LETTING, LEASE AGREEMENTS, OR THE LIKE, SHOULD INCLUDE DUE ALLOWANCE FOR THE INCREASES AND DECREASES INHERENT IN THE DESIGN DEVELOPMENT AND BUILDING PROCESS.

REV	DATE	BY	DESCRIPTION	CHKD
P09	01.08.2024	NP	PLANNING UPDATE, AS CLOUDED	MD
P08	19.04.2021	AE	FOR PLANNING ISSUE	MD
P07	28.01.2020	NP	FOR PLANNING ISSUE Non Material Amendment	MD
P06	08.03.2019	RV	Winter Garden Added	MD
P05	25.10.2018	AE/ACNP	Keynotes Updated & Glazing Legend Added	MD
P04	05.10.2018	AE/ACNP	FOR PLANNING ISSUE	MD
P03	28.09.2018	AE/ACNP	PRELIMINARY ISSUE General update - level updates in accordance with structural engineer input	AE
P02	14.09.2018	AE/ACNP	PRELIMINARY ISSUE	MD
P01	30.08.2018	AE/AC	PRELIMINARY ISSUE	MD

PROJECT STATUS
PLANNING

CLIENT
ALLIED LONDON

ALLIED LONDON DEVELOPMENT MANAGEMENT
33 Cork Street,
London

PROJECT
MANCHESTER GOODS YARD

ARCHITECT
CHAPMAN TAYLOR
GLOBAL ARCHITECTS & MASTERPLANNERS

MANCHESTER STUDIO
Bass Warehouse
4 Castle Street, Castlefield
Manchester M3 4LZ
United Kingdom
T +44 (0)161 828 6500
E manchester@chapmantaylor.com
www.chapmantaylor.com

DRAWING TITLE
PROPOSED WEST ELEVATION

Scal 1 : 200 @ A1
0 2 10 20M

INTERNAL JOB NO	ISSUE DATE	DRAWN BY	CHECKED BY
261CSC	MAY 2018	AE	MD

PROGRAMME ID	PROJECT ID	ORIGINATO	VOLUME / SYSTEM	LEVE	TYPE	ROL	NUMBER	REVISION
SJQ	600	CTA	XX	XX	DR	A	07202	P09