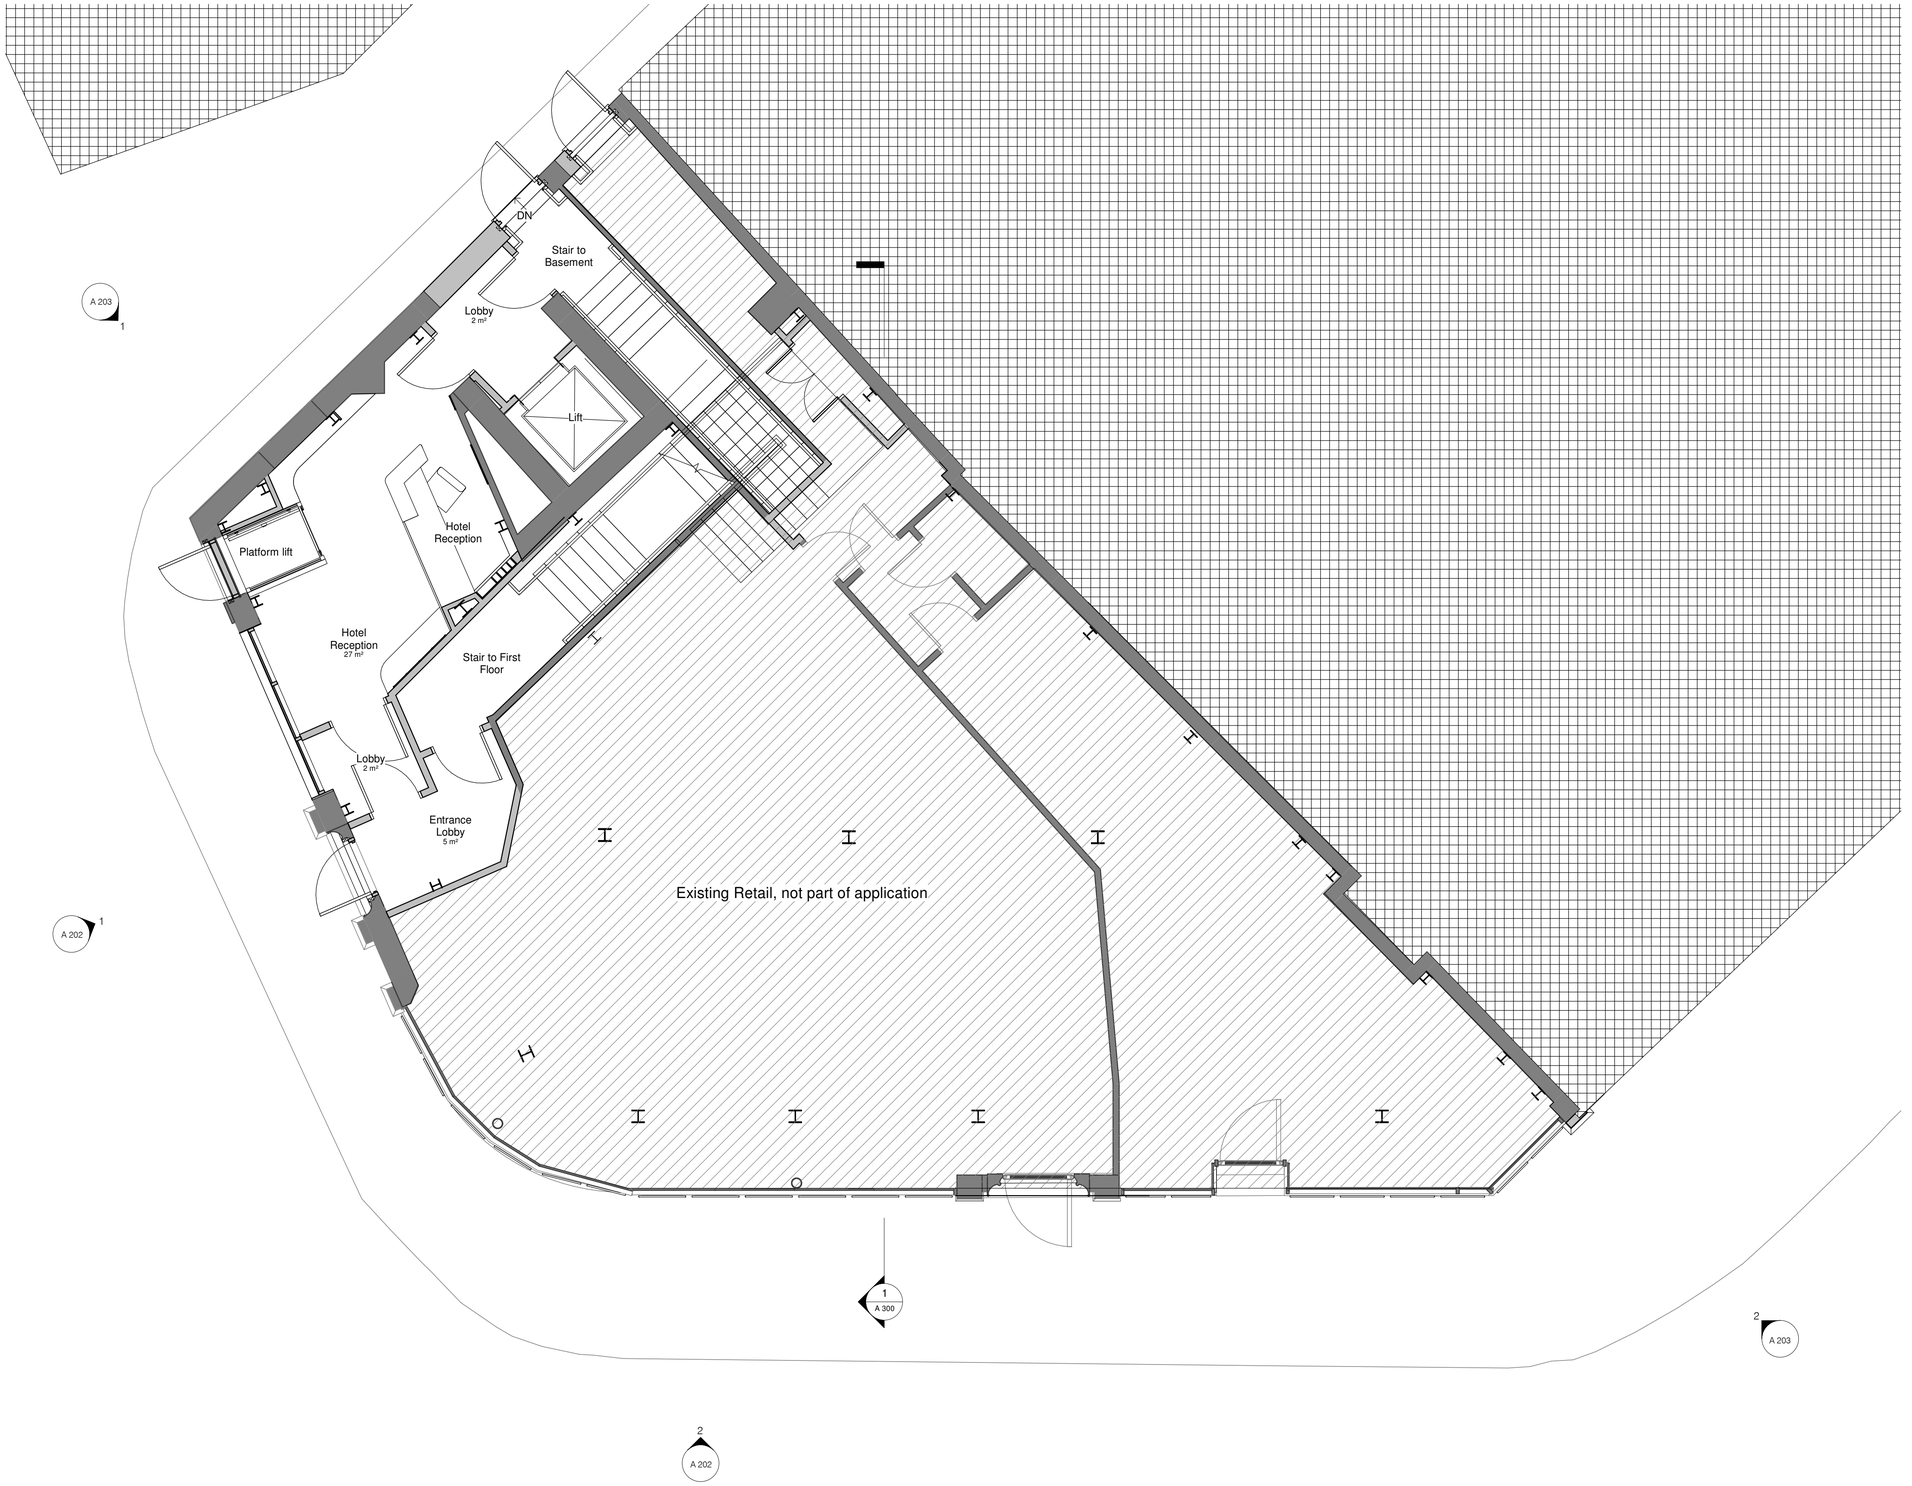


Proposed Ground Floor Plan
1 : 50

©
DO NOT SCALE. Use figured dimensions only. Contractor is to check all dimensions before commencement of works. This drawing is copyright. This data to be used as x-ref file only - not as live data. This drawing must only be used for the purpose for which it is supplied.

NOTES:

Revision Number	Date	Description of Revision	Chkd	Appr
C	01/05/2024	Condition Variation Application	MD	RH
B	01/02/2024	Updated drawings following building control comments	MD	RH
A	08/11/2023	Updates following planning consultation	MD	RH

SEED Architects
Experience | Design Ethos | Passion
Parsonage Chambers, 3 Parsoange, Manchester M3 2HW - 0161 832 5750

status
Planning

job title
70 High Street

Location

drawing title
Proposed Ground Floor Plan

author	date	
MD	21/05/2024	
checker	date	
RH	21/05/2024	

scale	paper size
1 : 50	A1

Project no.	Type	Seed drawing no.	Rev.
3293		A 110	C