
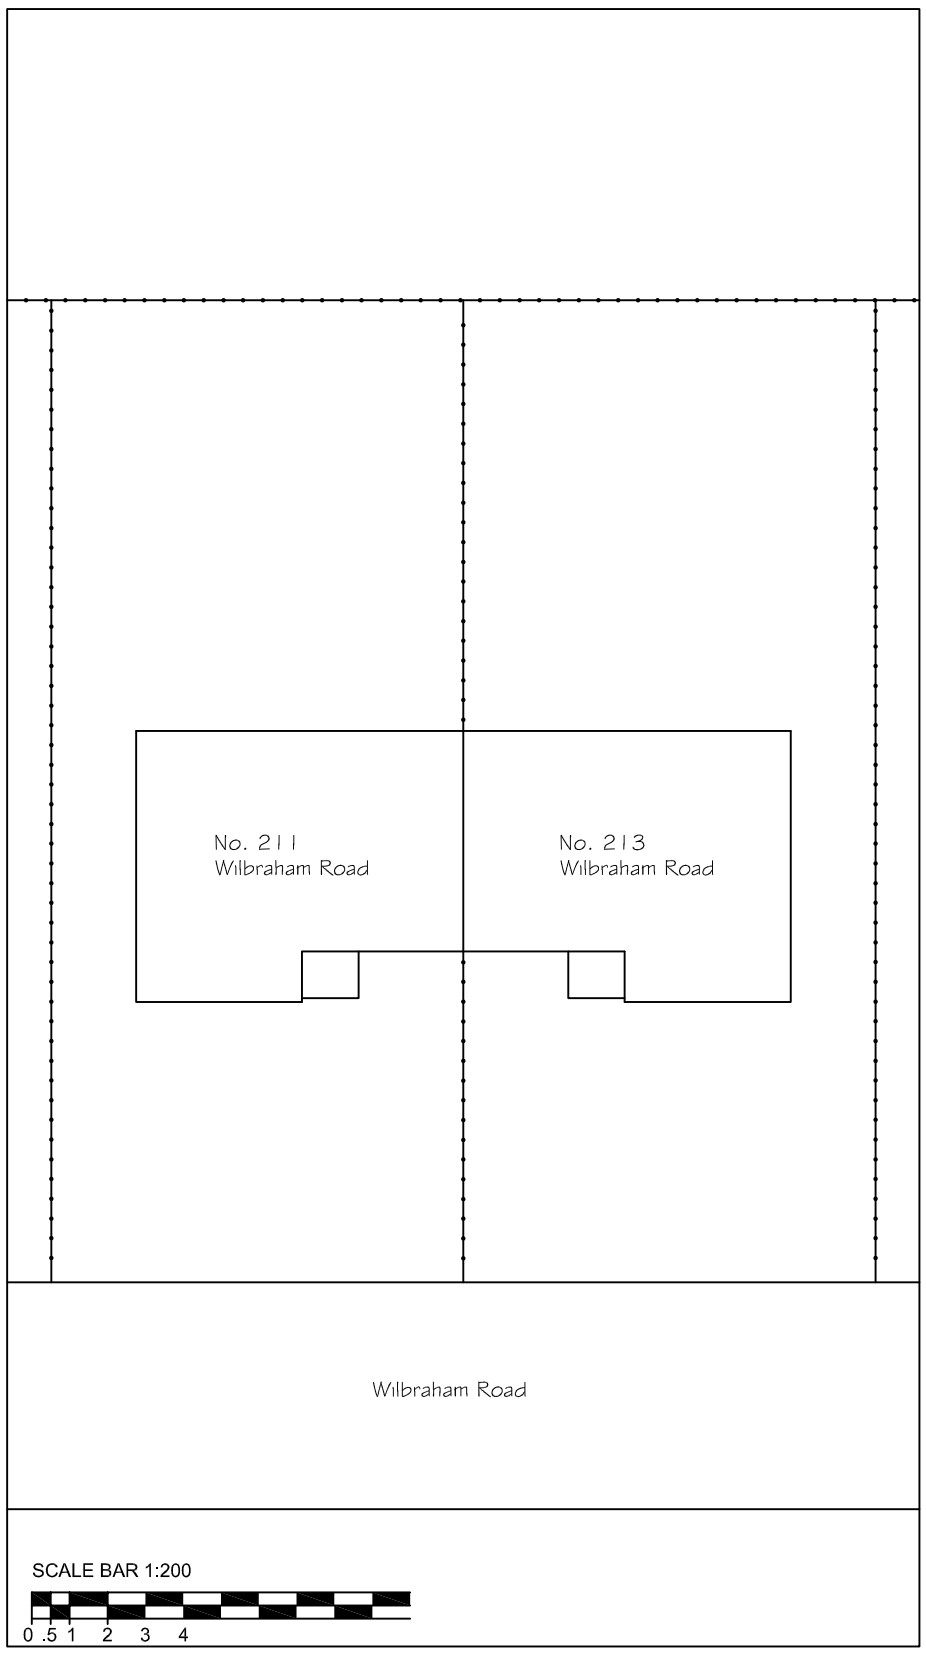


Existing Site Plan

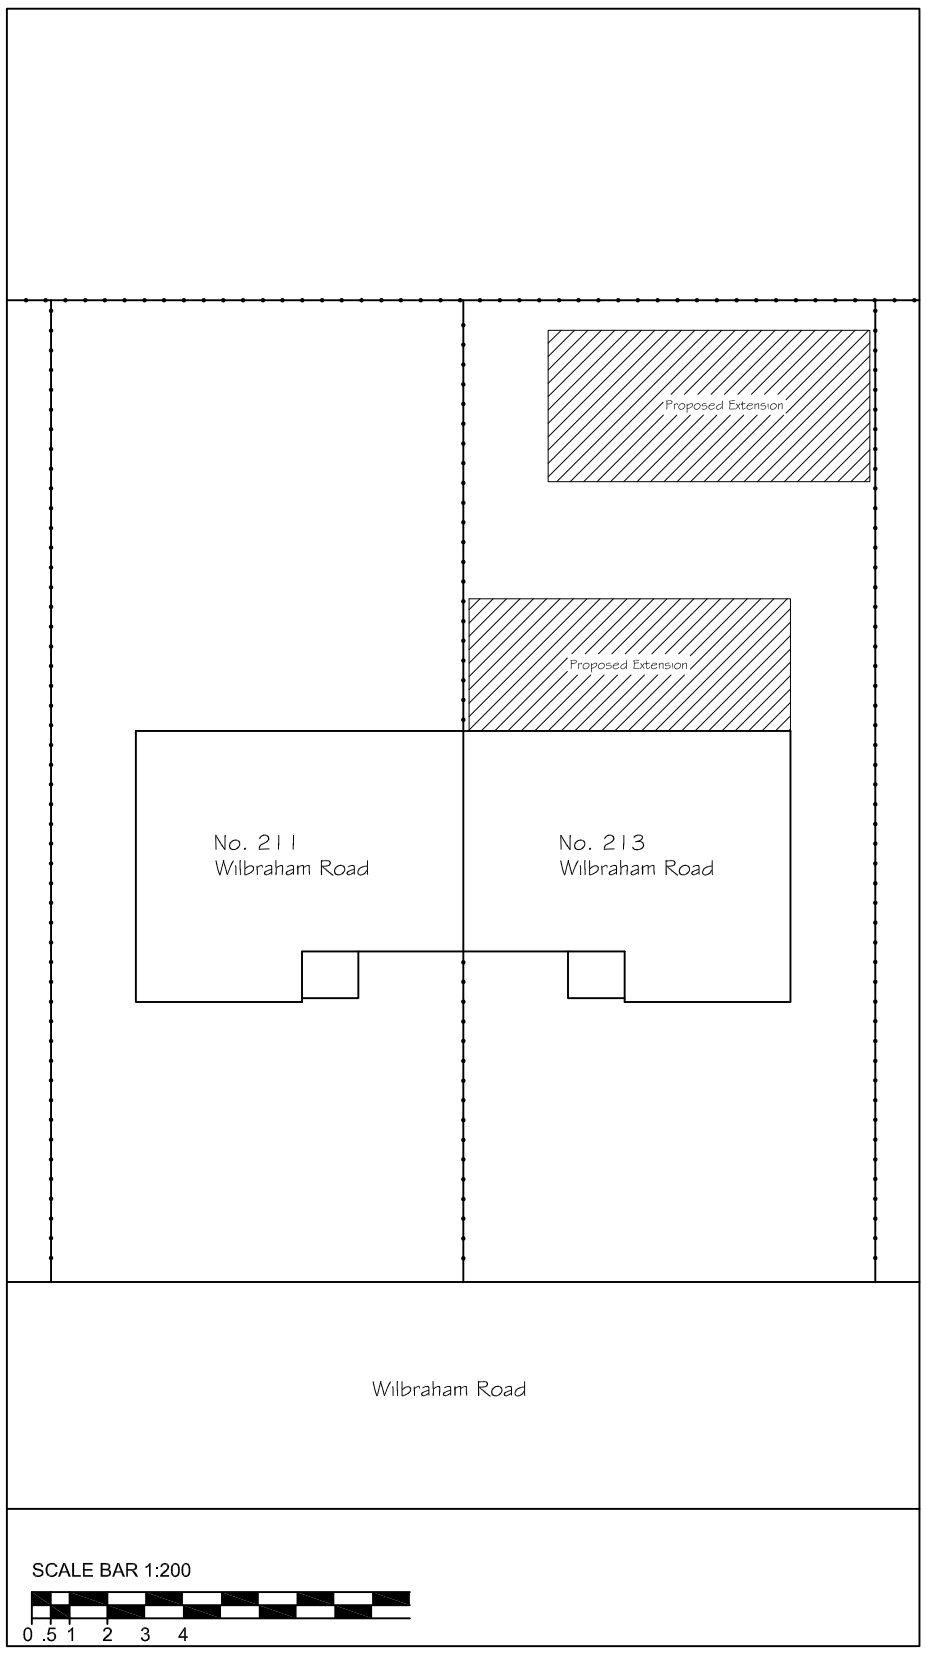

Proposed Site Plan

TITLE
SITE PLAN

PROJECT
PROPOSED TWO STOREY REAR EXTENSION
AT
213 WILBRAHAM ROAD
MANCHESTER

PLOT SCALE	SCALE	DRN	DATE	DRAWING No.	REV
1=1	1:200	F.A.	06/24	05	-