
THIS DRAWING IS FOR PLANNING APPLICATION PURPOSES ONLY

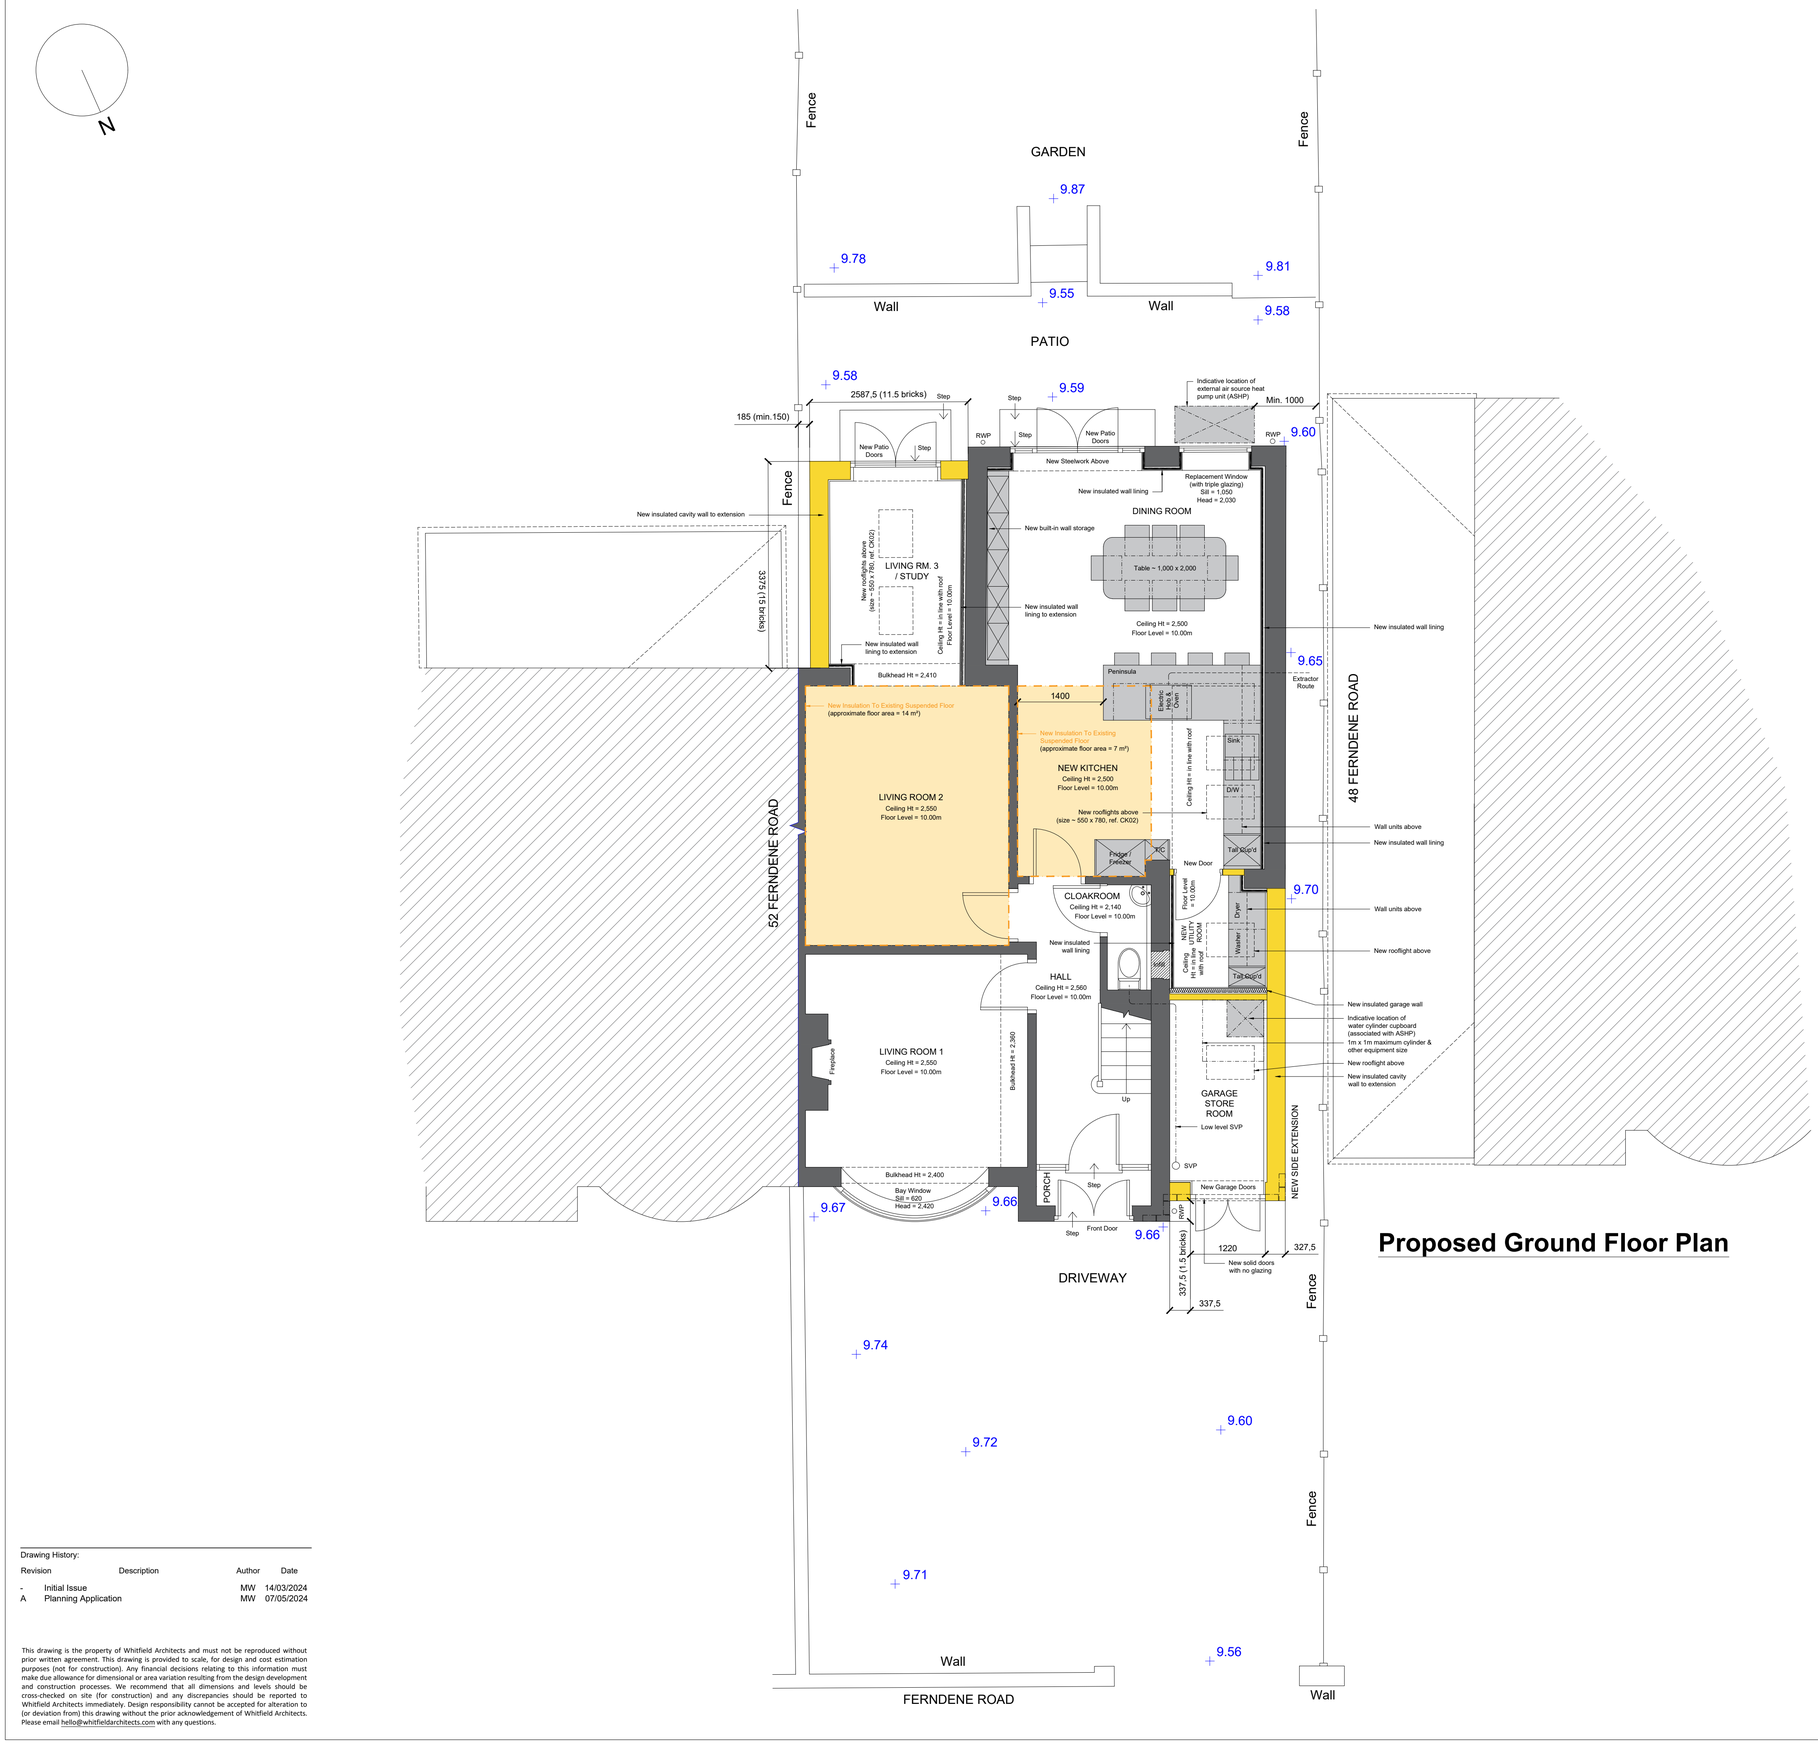

Proposed Ground Floor Plan

Drawing History:

Revision	Description	Author	Date
-	Initial Issue	MW	14/03/2024
A	Planning Application	MW	07/05/2024

This drawing is the property of Whitfield Architects and must not be reproduced without prior written agreement. This drawing is provided to scale, for design and cost estimation purposes (not for construction). Any financial decisions relating to this information must make due allowance for dimensional or area variation resulting from the design development and construction processes. We recommend that all dimensions and levels should be cross-checked on site (for construction) and any discrepancies should be reported to Whitfield Architects immediately. Design responsibility cannot be accepted for alteration to (or deviation from) this drawing without the prior acknowledgement of Whitfield Architects. Please email hello@whitfieldarchitects.com with any questions.

Project Title: 50 Ferndene Rd, Manchester, M20 4TT

Client Name: M. & S. Hall

Drawing Title: Proposed Floor Plans - 1 of 2

Drawing Number: P(02)01

Project No: G023

Date: 14/03/2024

Drawn: Mark Whitfield

Scale @ A1: 1:50

Revision: A

WHITFIELD ARCHITECTS
27, High Grove Road, Cheadle, SK8 1NS
Contact us: hello@whitfieldarchitects.com
Or visit: www.whitfieldarchitects.com