



1 Existing Site Plan

SCALE: 1 : 200

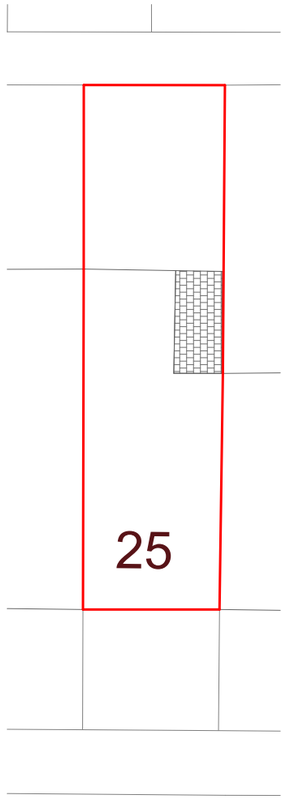

2 Proposed Site Plan

SCALE: 1 : 200

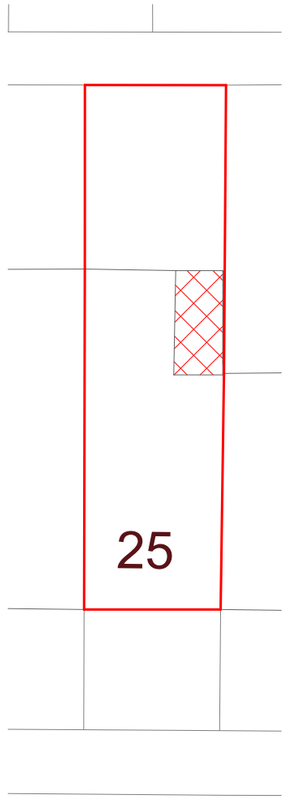

3 Block Plan

SCALE: 1 : 200

0 2 4 8m

Studio Seventeen LTD
Basecamp
49 Jamaica Street
Liverpool
L1 0AH

george.barr@studiosvnt.co.uk
07496 834461
www.studiosvnt.co.uk

Notes

1. This document and all drawings are copyright of Studio Seventeen LTD and may not be reproduced without thier specific permission.
2. Do not scale from this drawing unless for planning purposes only. All dimensions to be site verified by contractor before construction.
3. All dimensions are in millimeters unless noted otherwise.
4. Studio Seventeen LTD shall be notified in writing of any discrepences.

Revisions

REV	DATE	DRAWN	NOTES

project north

not to scale

status:	Planning
client:	Jack Bernard
project:	25 Whalley Avenue
title:	Site Plans
revision:	
drawn by:	GB
approved by:	GB
date:	
job no:	SVNT-275
scale:	1 : 200
drawing no:	102