
PURPOSE OF ISSUE	PLANNING


Do not scale from this drawing. All information should be checked by the contractor on site before commencing work. Any discreprencies should be reported to the architect immediately. All rights are reserved and are not transferable. Unauthorised reproductions of this drawing are not permitted.

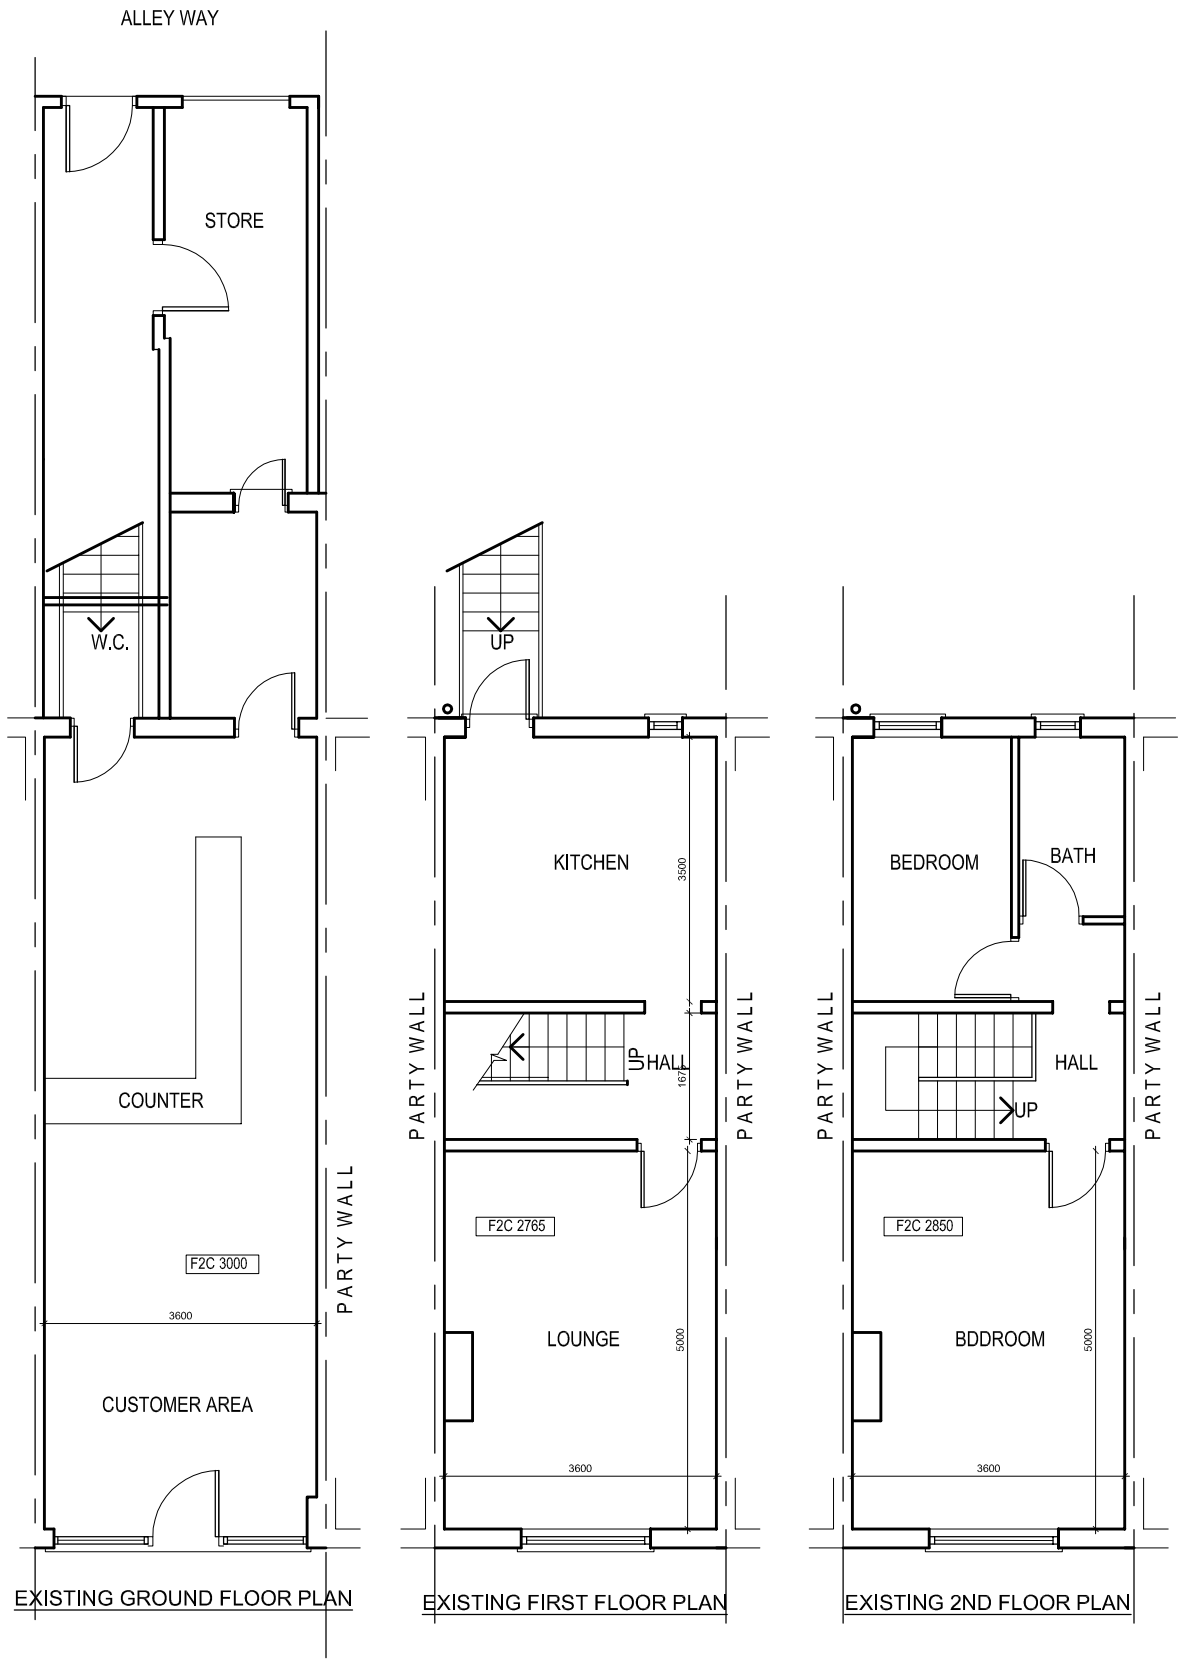

EXISTING GROUND FLOOR PLAN

EXISTING FIRST FLOOR PLAN

EXISTING 2ND FLOOR PLAN

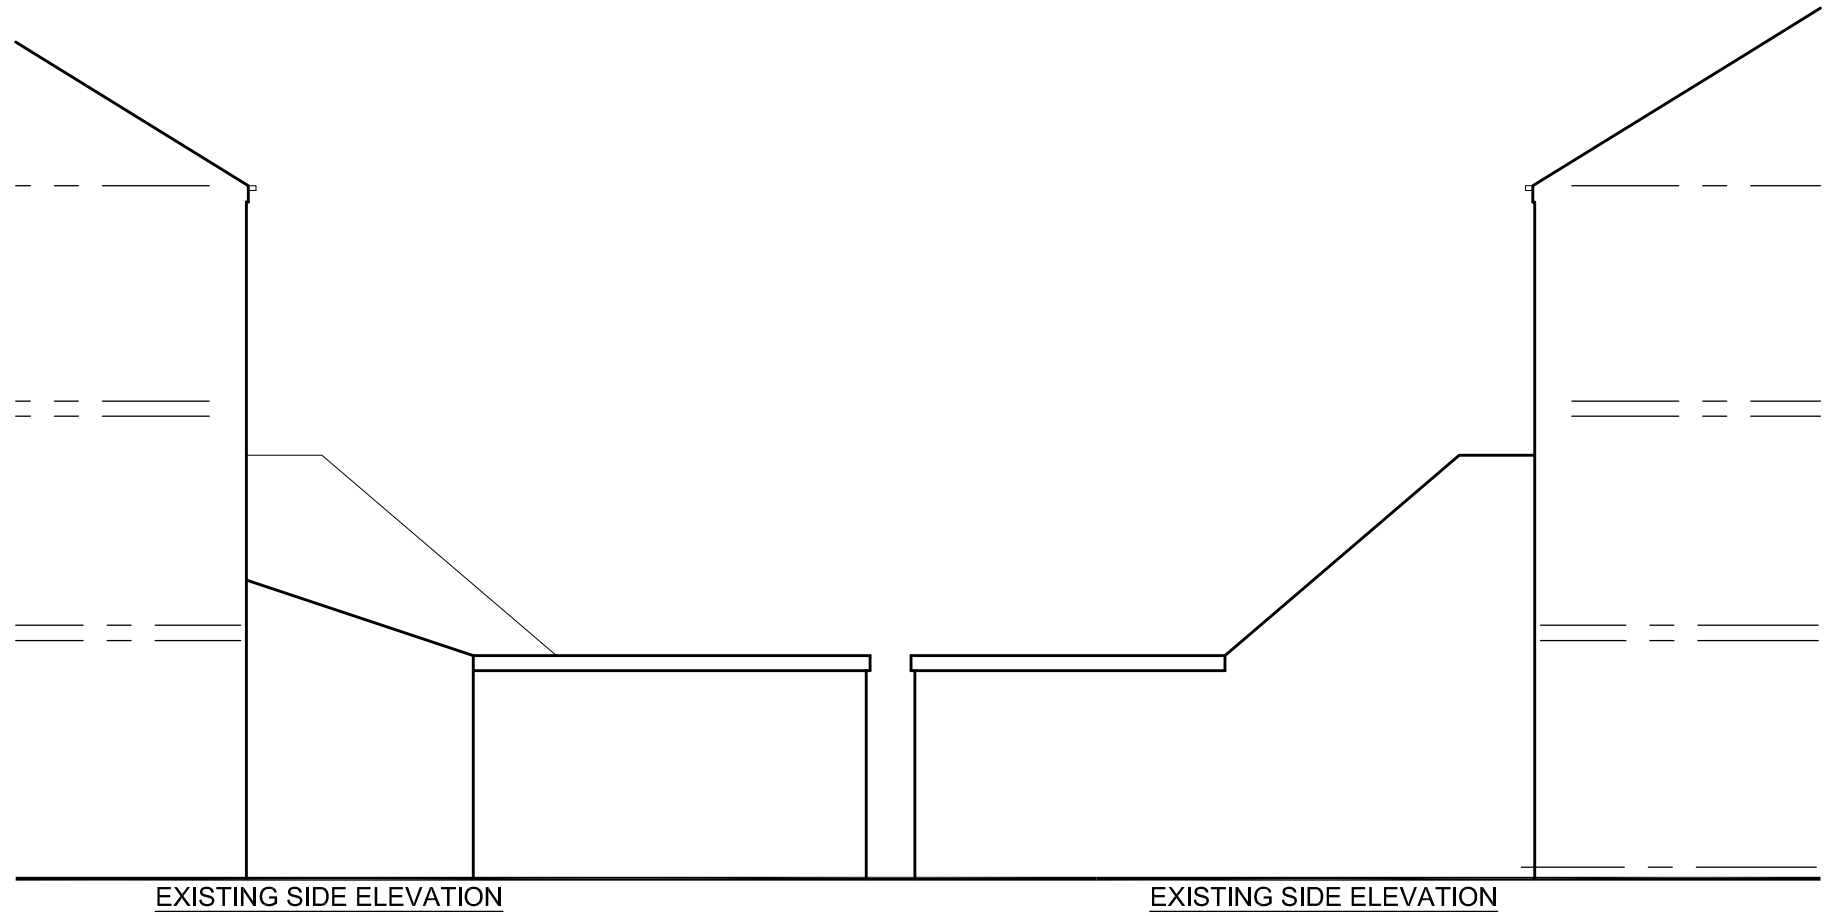

EXISTING SIDE ELEVATION

EXISTING SIDE ELEVATION



EXISTING REAR ELEVATION

EXISTING REAR ELEVATION

PROJECT
900 Stockport Road, Levenshulme

CLIENT
Mr. Mazhar

DRAWING TITLE
Floor Plan

JOB No	DRAWING No	
-	NA-P01	
SCALE	DATE	REVISION
1:100@A3	Feb. 2024	-

t: 0782 895 3405
e: niamat@hotmail.co.uk

na design