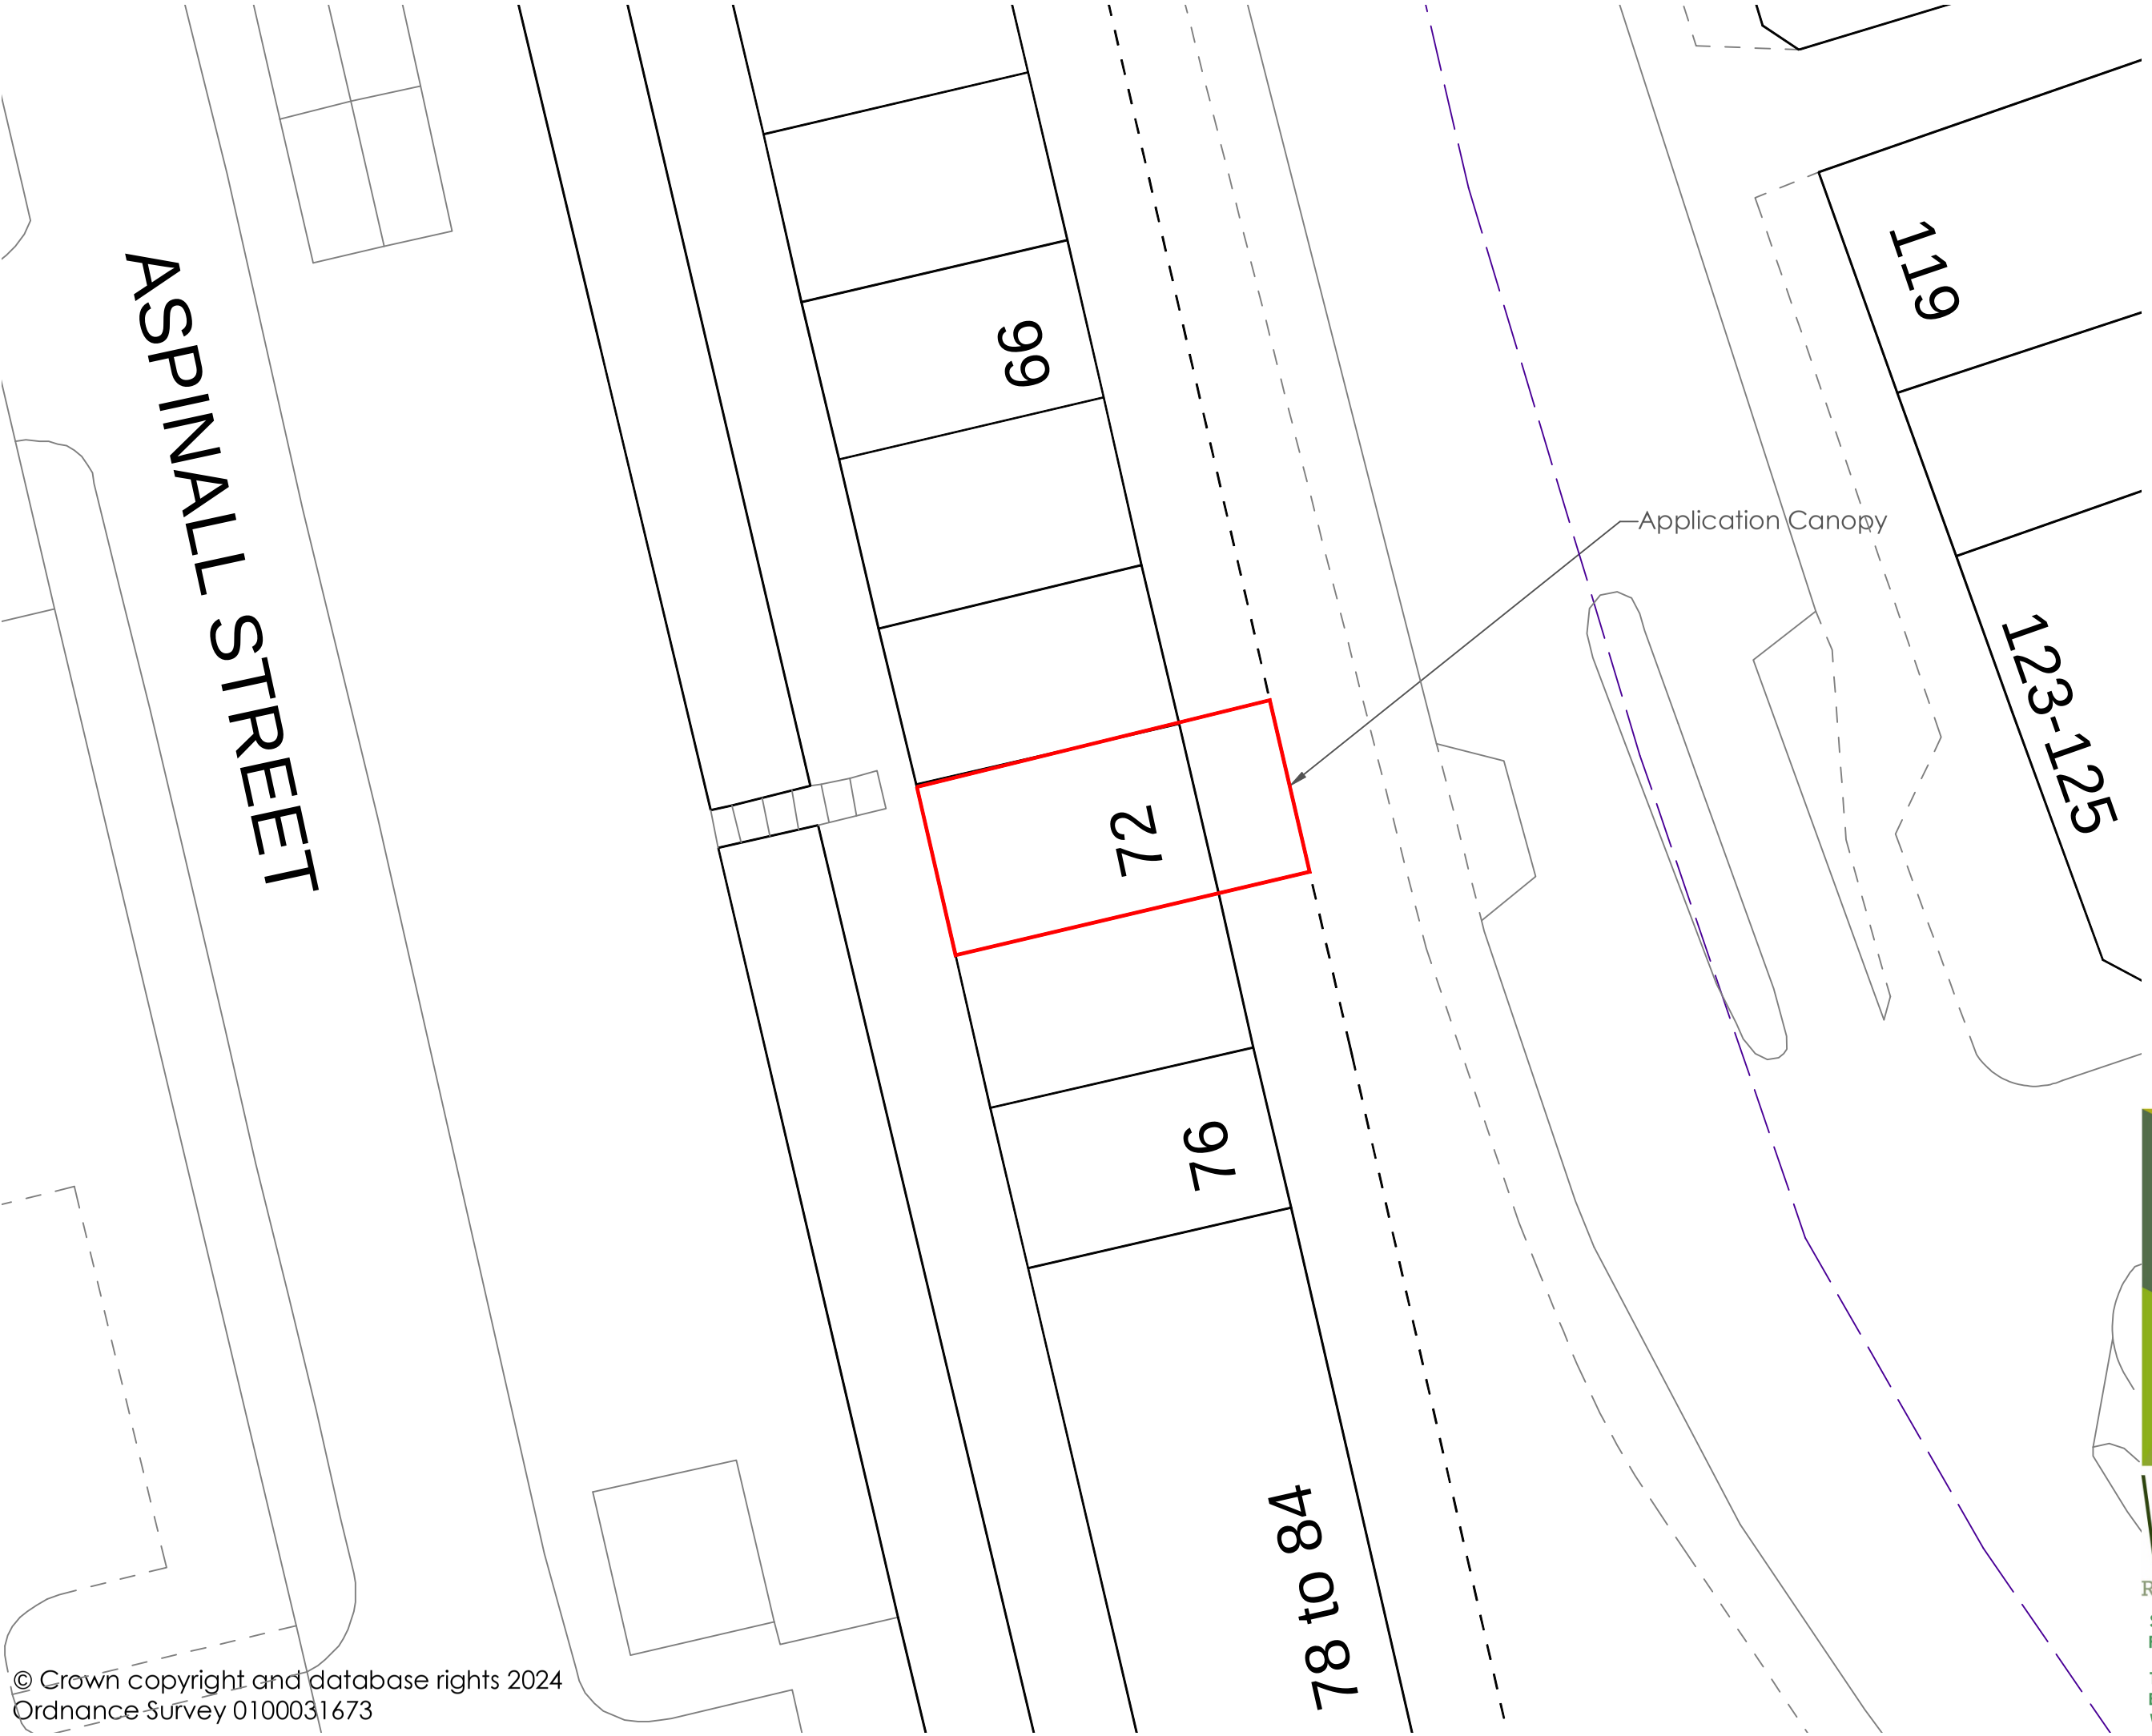


Client:
SSH Property Investment Limited (Mocha Mood Limited)

Application:
72 Wilmslow Road Canopy

Drawing title:
Site Plan

Scale:
1:200 @ A3

Drawing number:
1405b/J240014/002.2

Date:
12 March 2024

Drawn by:
SK

© Crown copyright and database rights 2024
Ordnance Survey 0100031673

WHARFE
RURAL PLANNING
Sapling Home Farm, Ullard Hall Lane, Lower Peover, Knutsford, Cheshire WA16 9PJ
T: 01565 746910
E: info@wharferuralplanning.co.uk
W: www.wharferural planning.co.uk