
NOTES:

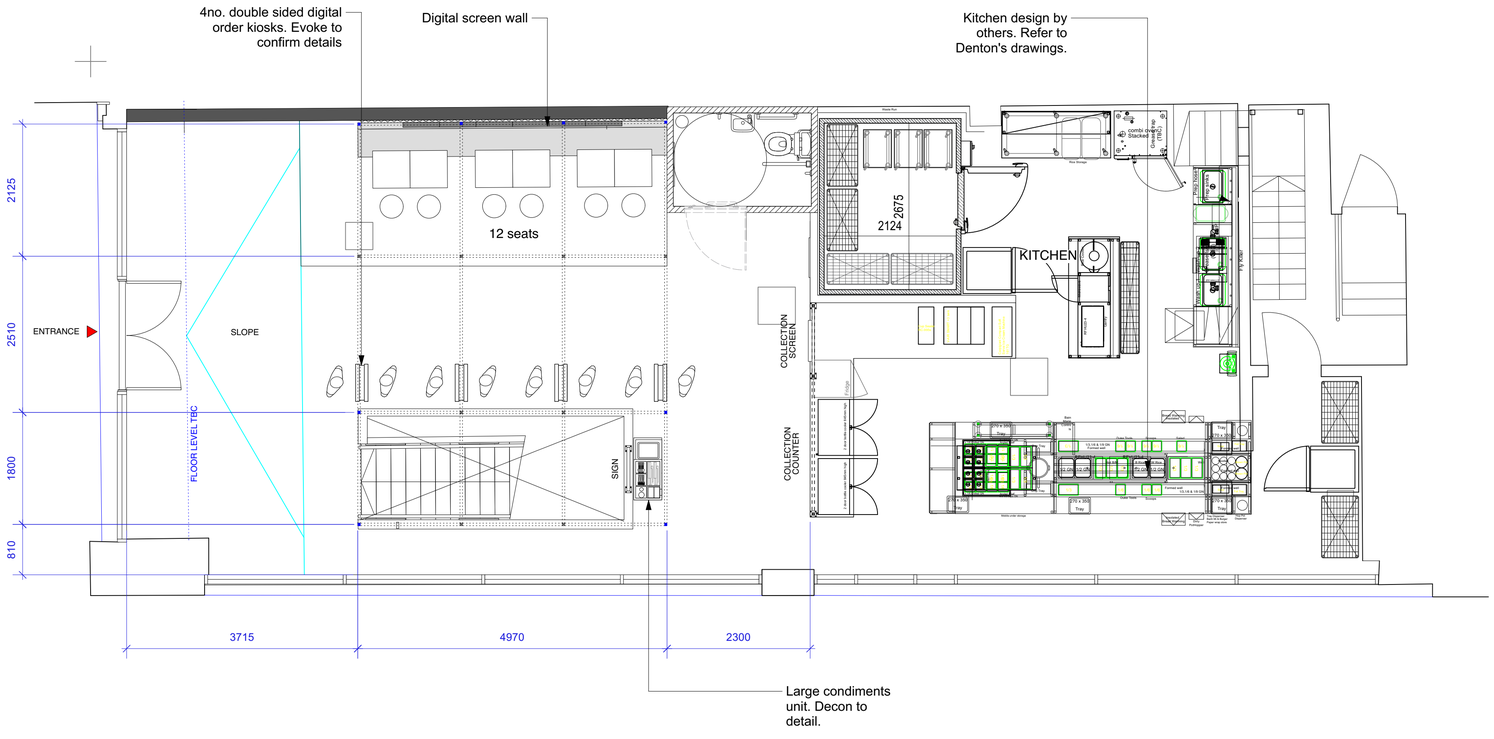


1 Proposed Ground Floor GA Plan

Scale: 1:50

| REV: | DATE | DRAWN BY: |
|---|---|---|
| A | 03.04.24 | LJB |
| | AMENDS TO REMOVED NOTES AND SCREEN. | |

**Decon.**

3rd Floor, 68-69 St Martins Lane, London, WC2N 4JS

PROPOSED

| | | | |
|---|---|---|---|
| PROJECT: | HOP MANCHESTER MARKET STREET | | |
| TITLE: | PROPOSED GOUND FLOOR PLAN | | |
| DWG NO: | P02404-001 | | |
| DRAWN BY: | LJB | REVISION: | A |
| DATE: | 02.04.24 | SCALE: | 1:50 @ A1 |

THIS DRAWING IS NOT TO BE SCALED. ALL DIMENSIONS TO BE CHECKED ON SITE
Figured dimensions only to be used. This drawing is subject to and protected by the Copyright Designs and Patents Act. Discrepancies or queries to be notified immediately. All dimensions to be verified on site.