SMALL POWER & DATA

- CL — CLEANERS/MAINTENANCE TWIN S/W SOCKET OUTLET MOUNTED @ 450mm AFFL.
- SINGLE SWITCHED SOCKET MOUNTED @ 450mm AFFL.
- 2 — TWIN SWITCHED SOCKET OUTLET MOUNTED @ 450mm AFFL.
- SINGLE UNSWITCHED SOCKET MOUNTED @ 450mm AFFL.
- 2 — DOUBLE UNSWITCHED SOCKET MOUNTED @ 450mm AFFL.
- UNSWITCHED FUSED CONNECTION UNIT
- K — KEY OPERATED DOUBLE POLE FUSED CONNECTION UNIT
- SWITCHED FUSED CONNECTION UNIT
- SOCKET OUTLET TO BS EN 60309 SIZE & TYPE NOTED LOCALLY
- SWITCHED SOCKET OUTLET TO BS EN 60309 SIZE & TYPE NOTED LOCALLY
- USB 2 — TWIN SWITCHED SOCKET OUTLET C/W USB 3.0 AND USB TYPE C
- SINGLE PHASE ISOLATOR SIZE & TYPE NOTED LOCALLY
- THREE PHASE ISOLATOR SIZE & TYPE NOTED LOCALLY
- T — TELEPHONE POINT
- D1/D2 — DATA OUTLET (NUMBER ADJACENT INDICATES NUMBER OF OUTLETS PER PLATE)
- HDMI OUTLET
- WAP — WIRELESS ACCESS POINT
- FB1 — 3 COMPARTMENT FLOOR BOX C/W 1No. DSSO, 1No. 4 GANG RJ45 DATA OUTLETS, 1No. SPARE PLATE
- FB2 — 3 COMPARTMENT FLOOR BOX C/W 2No. DSSO, 1No. HDMI PLATE
- SH — ELECTRIC SHOWER
- HD — HAND DRYER
- DOUBLE POLE SWITCH
- TRIPLE POLE SWITCH
- FR — SWITCHED FUSED CONNECTION UNIT LABELED 'FRIDGE' MOUNTED 200mm ABOVE WORKTOP FEEDING SINGLE SOCKET OUTLET 450mm AFFL.
- DW — SWITCHED FUSED CONNECTION UNIT LABELED 'DISHWASHER' MOUNTED 200mm ABOVE WORKTOP FEEDING SINGLE SOCKET OUTLET 450mm AFFL.
- DISPLAY SCREEN D2 I2 — TWIN RJ45, TWIN SWITCHED SOCKET & HDMI OUTLET FOR DISPLAY SCREEN, MOUNTED @ 450MM AFFL.
- THREE PHASE AND NEUTRAL DISTRIBUTION BOARD

ABBREVIATIONS:

AC	- SERVING AIR CONDITIONING INDOOR UNIT MOUNTED IN CEILING VOID
ACC	- SERVING ACCESS CONTROL DEVICES MOUNTED IN CEILING VOID
AOV	- SERVING AUTOMATIC OPENING VENT
AV	- SERVING AV CABINET
BC	- SERVING BC BOX
CAB	- SERVING SERVER CABINET
CCTV	- SERVING CCTV CAMERA MOUNTED IN CEILING VOID
DRAP	- SERVING DISABLED REFUGE ALARM PANEL
EF	- SERVING EXTRACT FAN
EPH	- SERVING ELECTRIC PANEL HEATER
EWH	- SERVING ELECTRIC WATER HEATER
FAP	- SERVING FIRE ALARM PANEL
HD	- HAIR DRYER / STRAIGHTENER
HRU	- SERVING MECHANICAL VENTILATION HEAT RECOVERY UNIT MOUNTED IN CEILING VOID
MW	- SERVING MICROWAVE
TM	- SERVING TREADMILL
ZIP	- SERVING ZIP BOILER

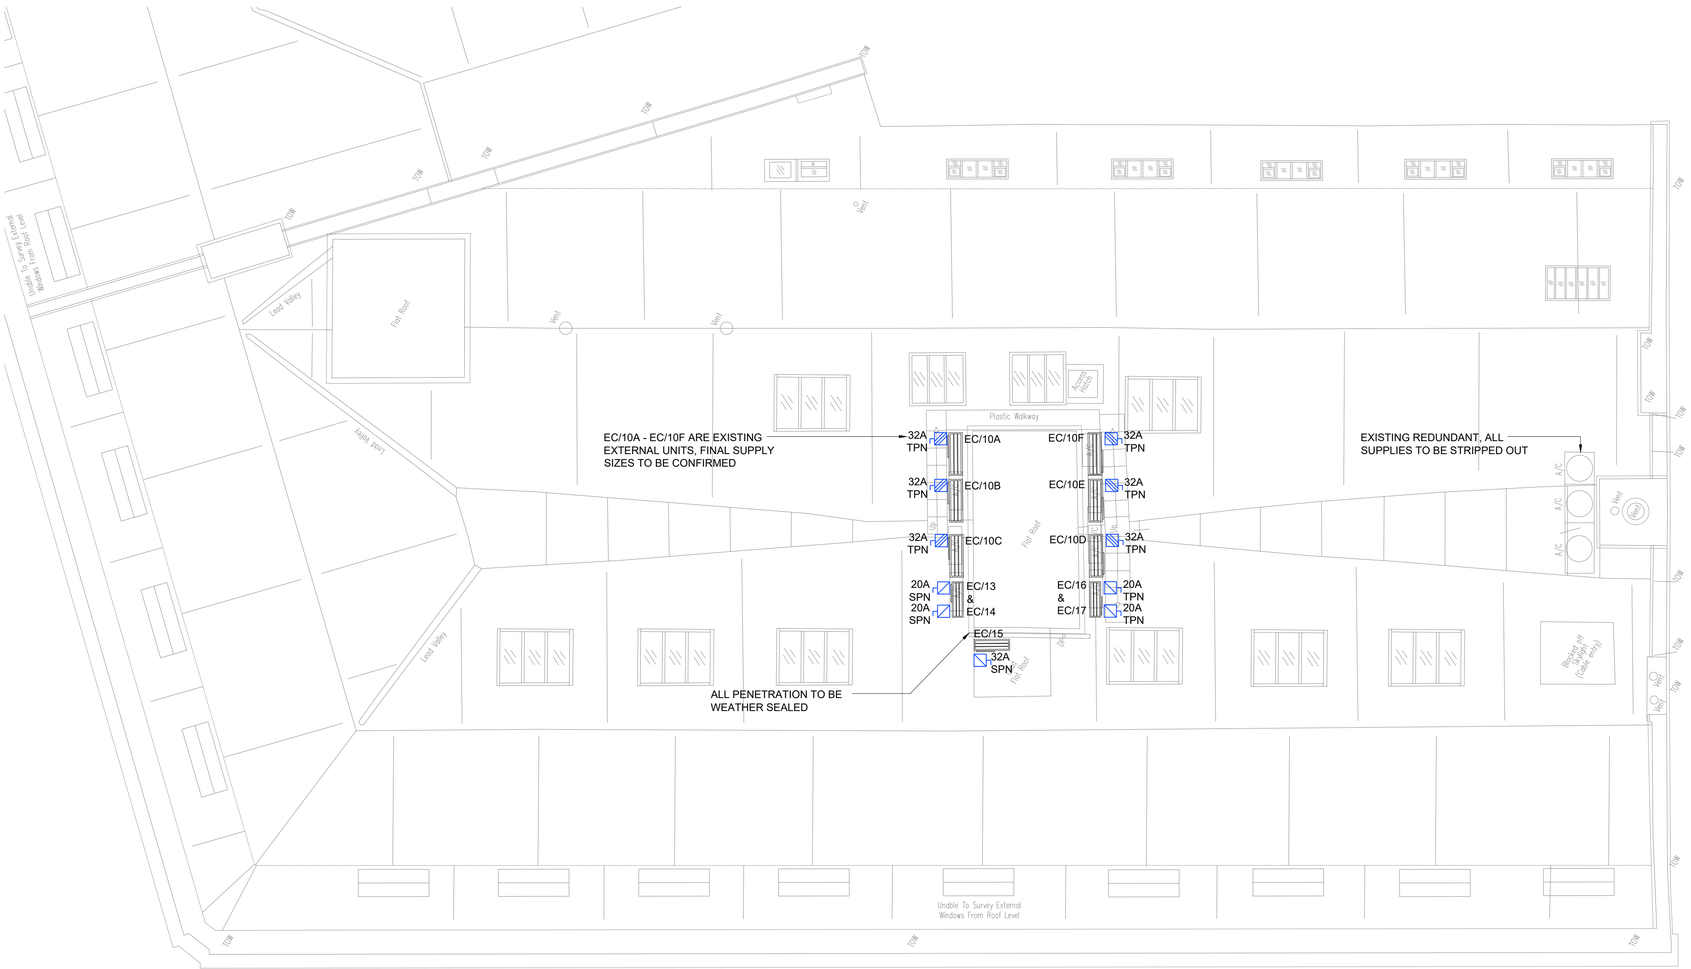

1 ROOF SMALL POWER LAYOUT
1:75

REV	DESCRIPTION	BY	DATE
P1	ISSUE FOR PLANNING	LF	17.05.24

KAIZEN Consulting Engineers
www.kaizen-ce.com e: info@kaizen-ce.com

CLIENT: bruntwood SciTech

ARCHITECT: AXI

PROJECT: 117-119 PORTLAND STREET MANCHESTER

DRAWING TITLE: **ELECTRICAL SERVICES** ROOF SMALL POWER LAYOUT

CHECKED	DATE	DRAWN	SCALE
LF	FEB 24	EW	1:75@A1

STAGE 4

DRAWING NUMBER	STATUS	REV.
1168-KCE-ZZ-RF-DR-E-6206	S4	P1