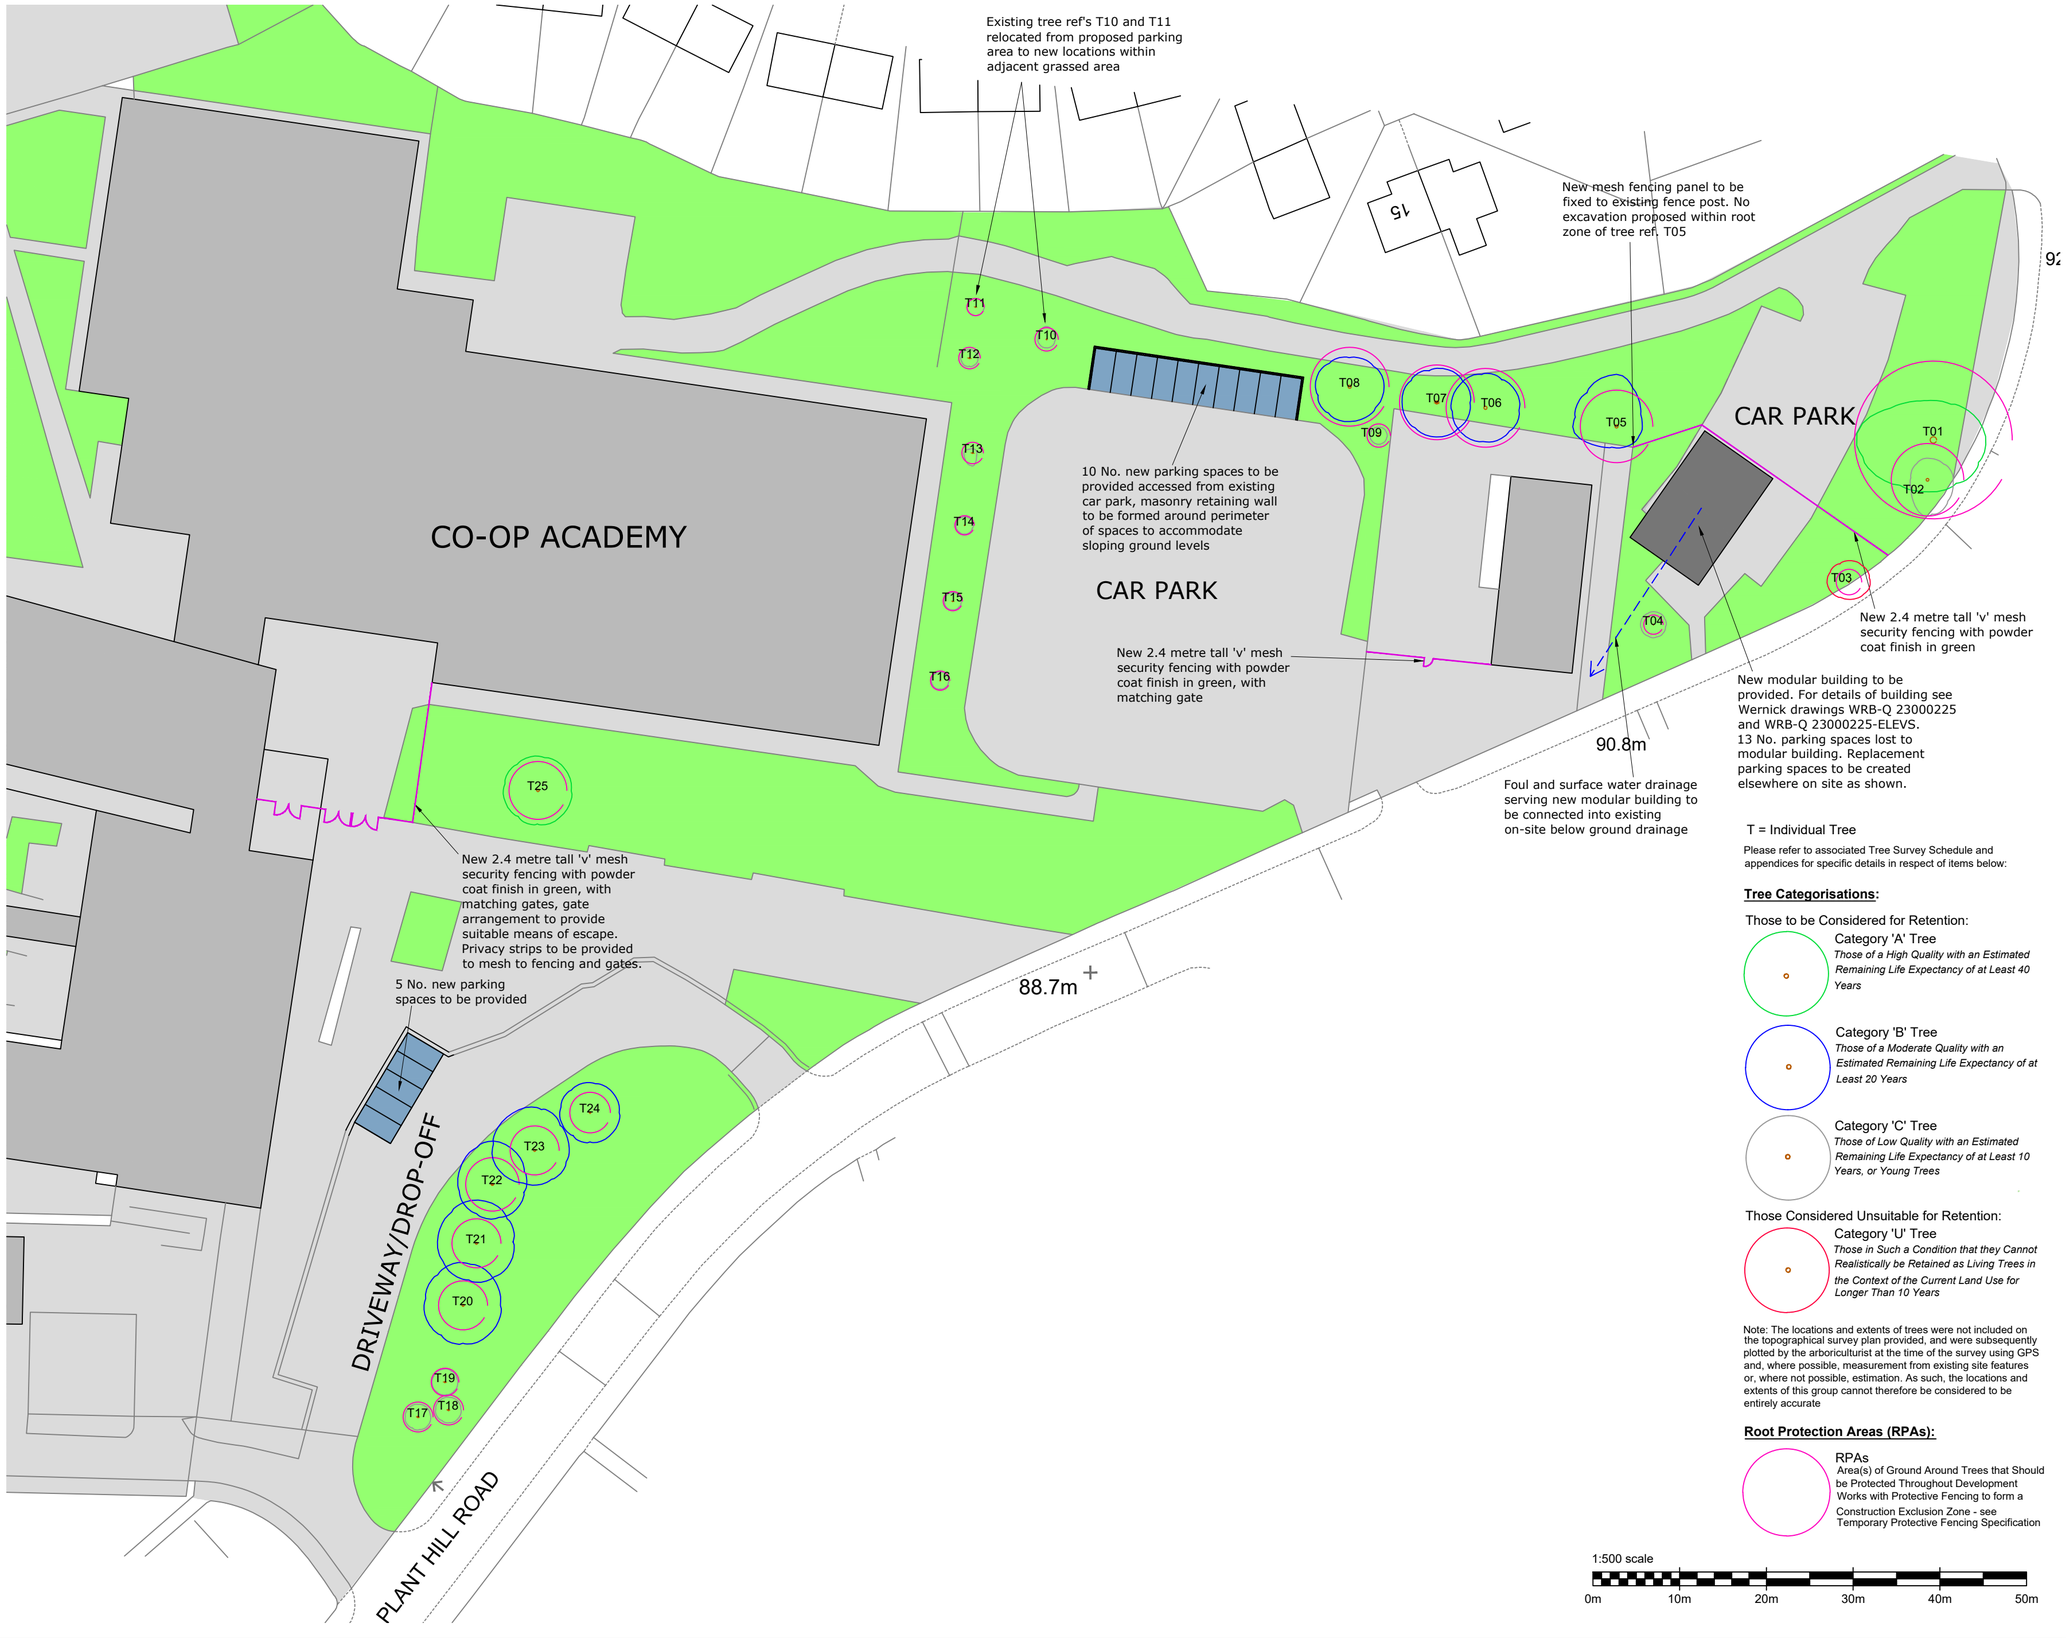


T = Individual Tree

Please refer to associated Tree Survey Schedule and appendices for specific details in respect of items below:

Tree Categorisations:

Those to be Considered for Retention:

Category 'A' Tree
Those of a High Quality with an Estimated Remaining Life Expectancy of at Least 40 Years

Category 'B' Tree
Those of a Moderate Quality with an Estimated Remaining Life Expectancy of at Least 20 Years

Category 'C' Tree
Those of Low Quality with an Estimated Remaining Life Expectancy of at Least 10 Years, or Young Trees

Those Considered Unsuitable for Retention:

Category 'U' Tree
Those in Such a Condition that they Cannot Realistically be Retained as Living Trees in the Context of the Current Land Use for Longer Than 10 Years

Note: The locations and extents of trees were not included on the topographical survey plan provided, and were subsequently plotted by the arboriculturist at the time of the survey using GPS and, where possible, measurement from existing site features or, where not possible, estimation. As such, the locations and extents of this group cannot therefore be considered to be entirely accurate

Root Protection Areas (RPAs):

RPAs
Area(s) of Ground Around Trees that Should be Protected Throughout Development Works with Protective Fencing to form a Construction Exclusion Zone - see Temporary Protective Fencing Specification

1:500 scale

0m 10m 20m 30m 40m 50m

NOTES

The copyright of this drawing is held by Lea Hough & Co Chartered Surveyors LLP.

Do not scale from this drawing. All dimensions must be checked and verified by the contractor prior to works commencing on site.

REVISIONS

REV	DESCRIPTION	DATE	AMENDED
A	Proposed new parking areas amended. Existing trees added.	19.06.2024	GN
B	Demarcation of 4 no. proposed parking spaces to existing area of tarmacadam omitted	27.06.2024	GN

LeaHough
CHARTERED SURVEYORS
Survey Valuation Design Planning Sales

Oakshaw House
2 Capricorn Park
Blakewater Road
Blackburn
Lancashire
BB1 5QR
Tel: 01254 260196

8 Eaton Avenue
Matrix Office Park
Buckshaw Village
Preston
Lancashire
PR7 7NA
Tel: 01772 458866

Email: info@leahough.co.uk
Web: www.leahough.co.uk

RICS

CLIENT:
Co-operative Academy of Manchester
Plant Hill Road
Higher Blackley
Manchester
M9 0WQ

PROJECT ADDRESS:
Co-operative Academy of Manchester
Plant Hill Road
Higher Blackley
Manchester
M9 0WQ

PROJECT TITLE:
Proposed Modular Building, Fencing & Parking

DRAWING TITLE:
Proposed Site Plan

PAPER SIZE:	DRAWING NUMBER:	REV
A2	BS.23-276-03	B
SCALE:	DATE:	DRAWN BY
1:500	June 2024	GN