

Note:
Whether in hardcopy or digital format, this drawing should not be used as a basis for measurement or setting-out unless specific dimensions have been provided. SimpsonHaugh and Partners will not be responsible for the accuracy of any dimension that is scaled or measured from this information.

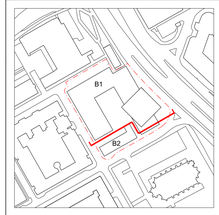

FLOOR PLAN KEY

- 1 Bed
- 2 Bed
- 3 Bed
- Lobby and FOH amenity
- Circulation and BOH
- Commercial space
- Access and services

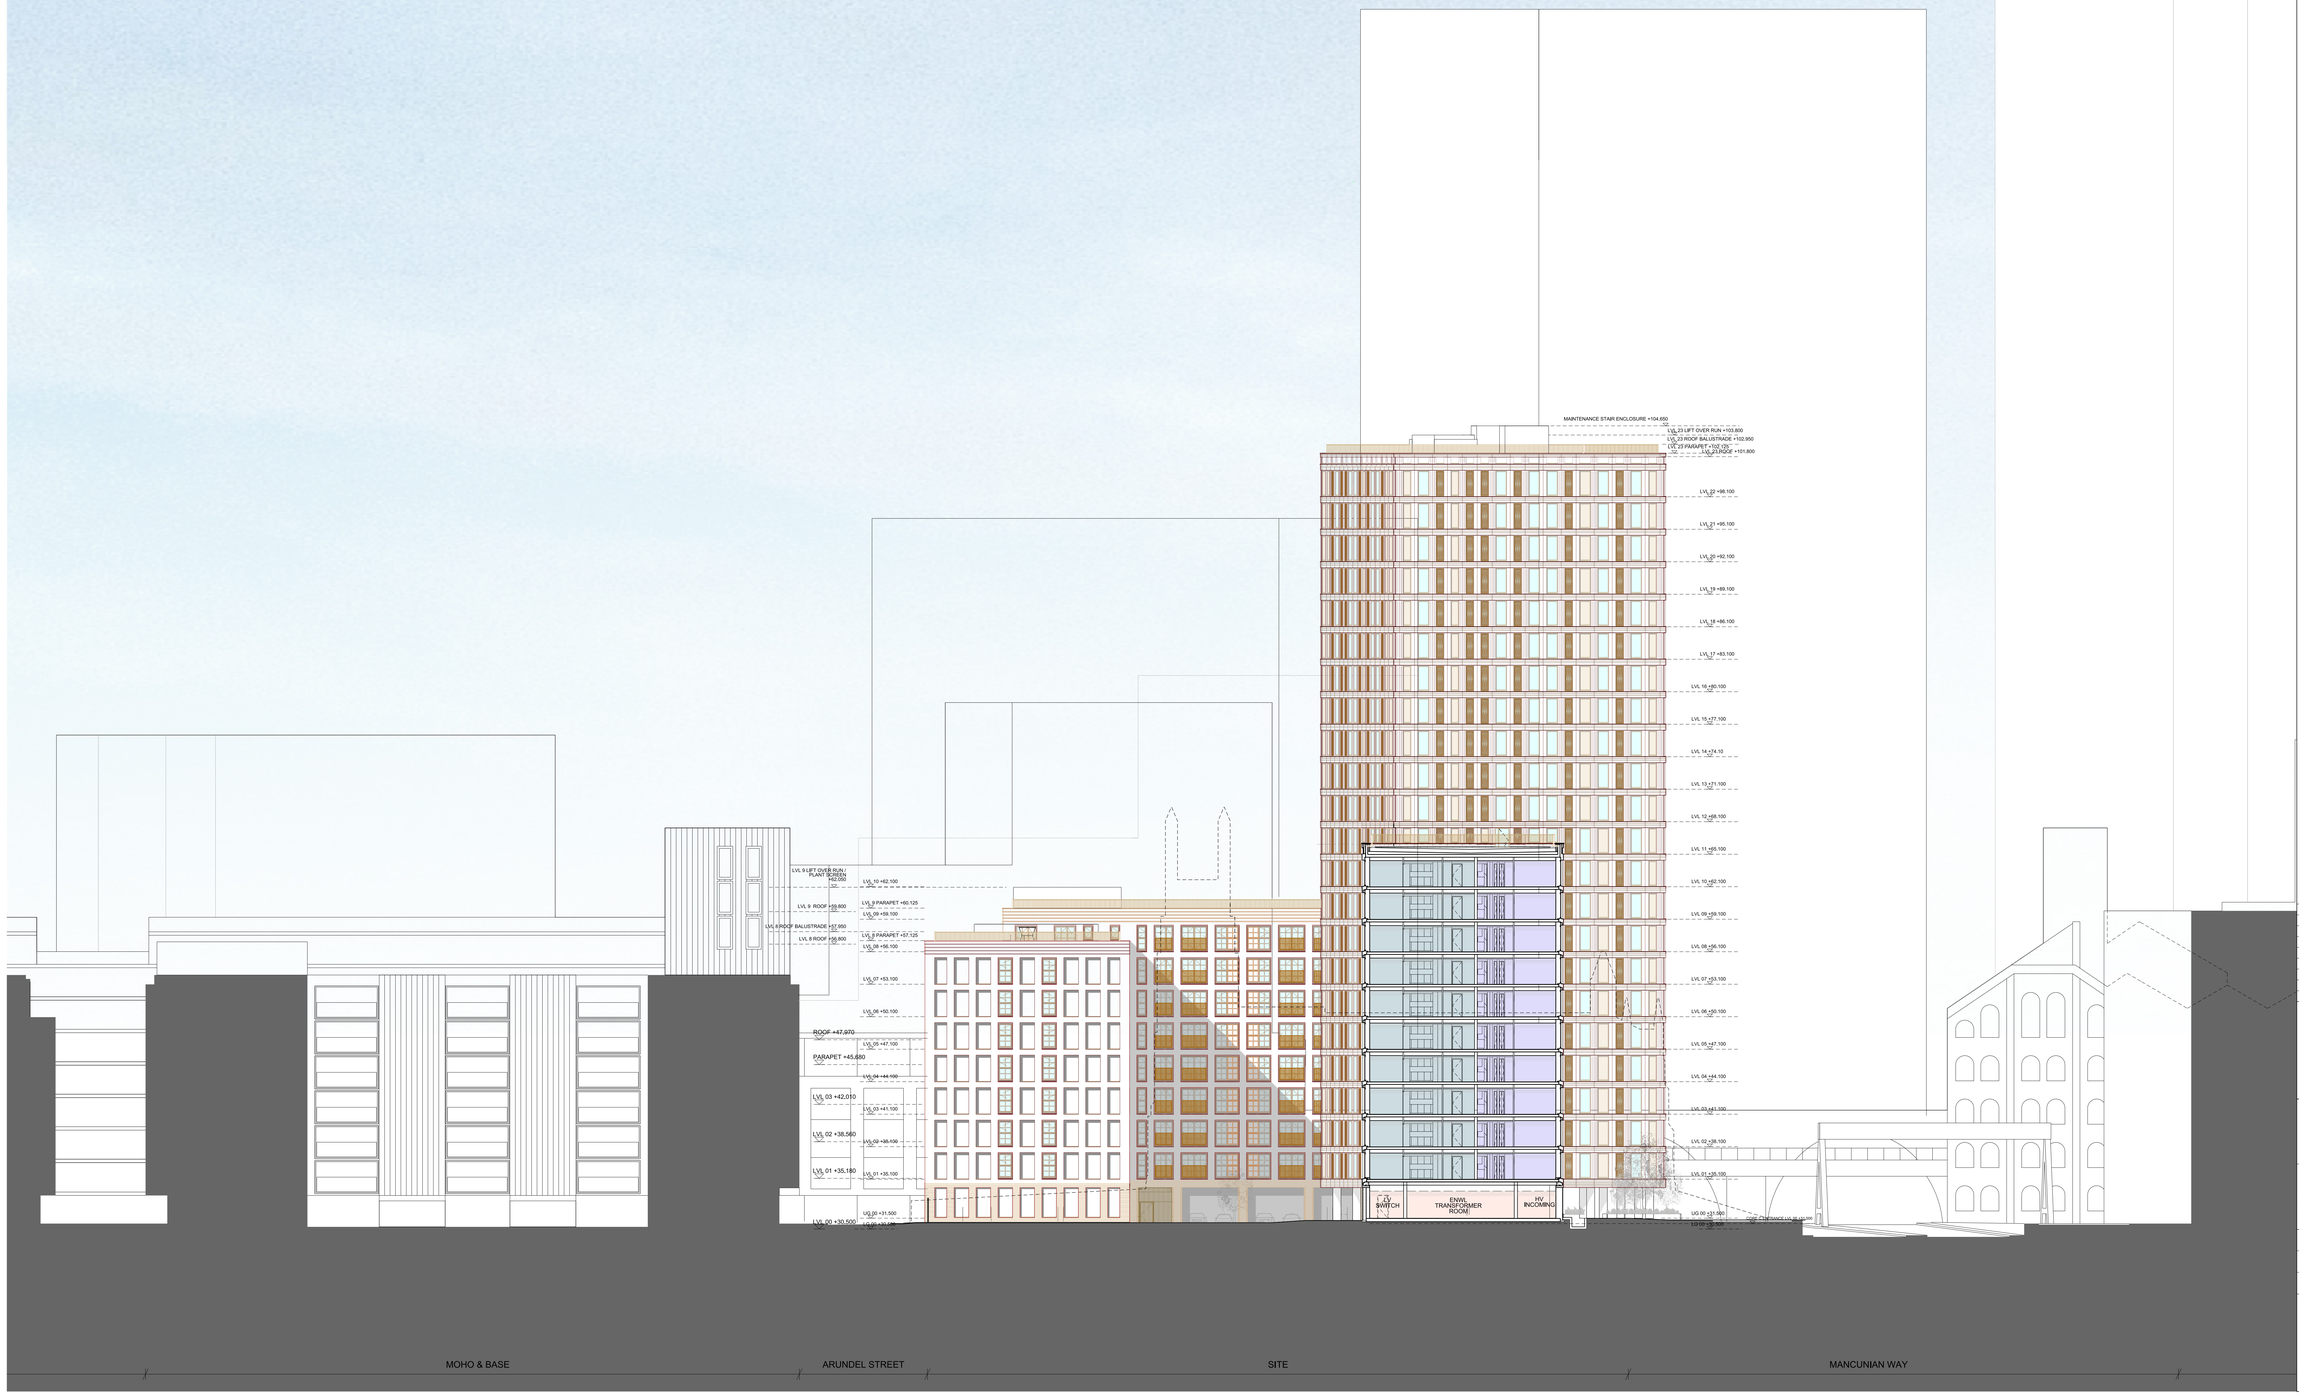

1 0 1 2 3 4 5 10m

Rev	Date	Description
P3	Aug 2024	Planning Update
P2	April 2022	Planning Update
P1	03.04.2019	Planning Issue

LOGIK DEVELOPMENTS

Sir Robert McAlpine Capital Ventures

Project Title
ARUNDEL STREET
MANCHESTER
M15 4JZ

Drawing Title
Proposed Section 3-3
General Arrangement
April 2019 Planning Application

Status
Planning

Job No	Scale	Date
10090	A0 - 1:200	03/04/2019

Drawing No: 10090-1903-A-G200-S-103 | Revision: P3

simpsonhaugh

MANCHESTER
Ducie House, Temperance St
Manchester M15 4RQ
+44 (0)161 835 2345
www.simpsonhaugh.com

LONDON
Tea Trade Place
London EC1R 0BB
+44 (0)20 7549 4000
mail@simpsonhaugh.com

© SimpsonHaugh and Partners 2024