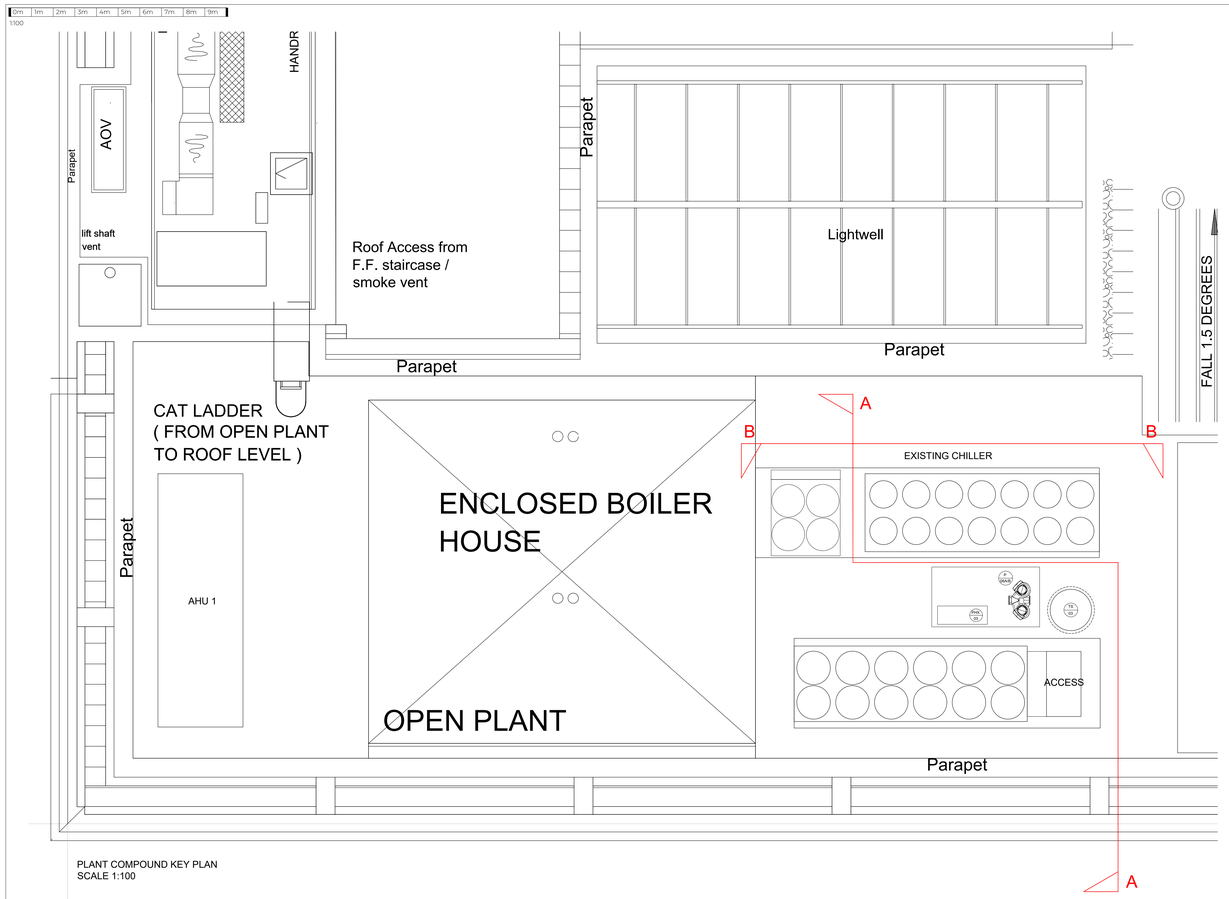

PLANT COMPOUND KEY PLAN
SCALE 1:100

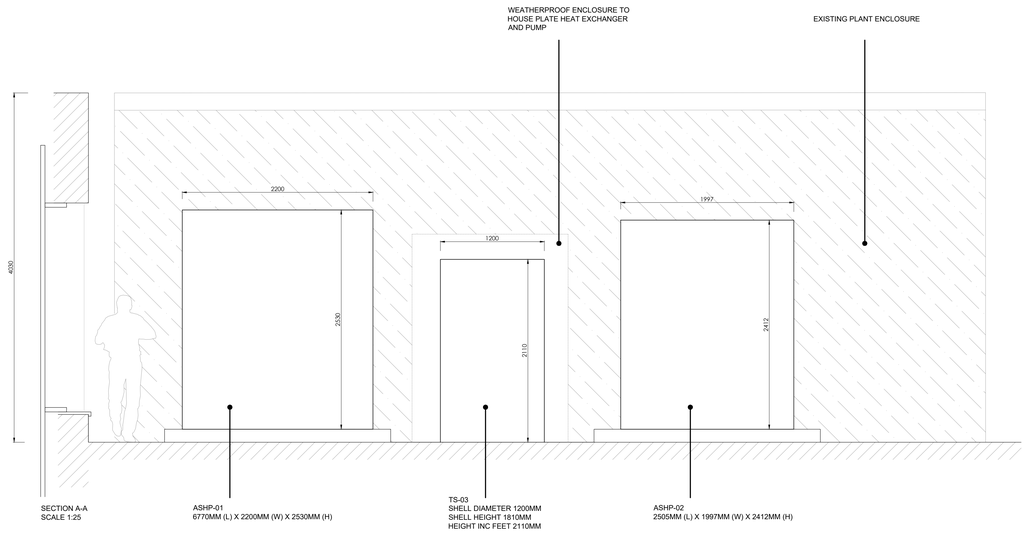

SECTION A-A
SCALE 1:25

ASHP-01
6770MM (L) X 2200MM (W) X 2530MM (H)

TS-03
SHELL DIAMETER 1200MM
SHELL HEIGHT 1810MM
HEIGHT INC FEET 2110MM

ASHP-02
2505MM (L) X 1997MM (W) X 2412MM (H)

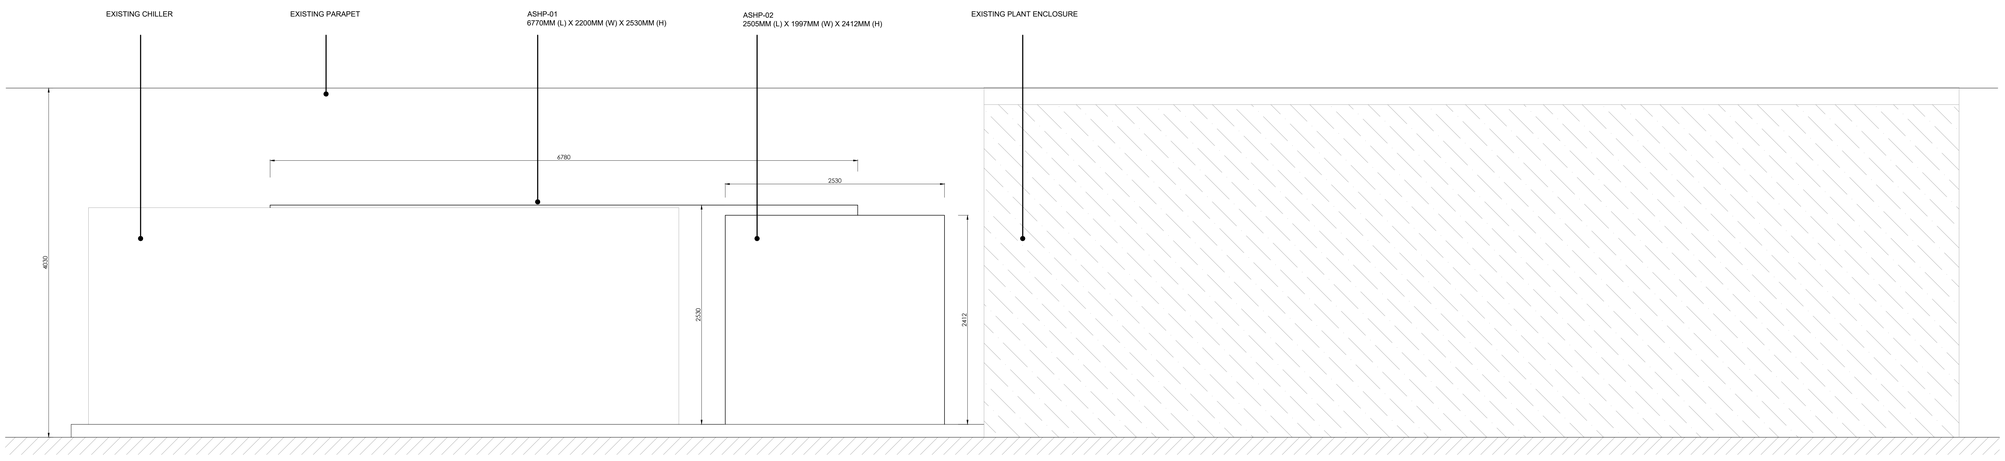

SECTION B-B
SCALE 1:25

NOTE: ALL DIMENSIONS TO BE CHECKED ON SITE
DRAWINGS NOT TO BE SCALED UNLESS OTHERWISE STATED

DRAWING STATUS
PLANNING ISSUE

REV.	DESCRIPTION	DATE/INITIAL
-	-	-

adt workplace
T: 0161 655 5330 www.adtworkplace.com

DEVELOPMENT: MBC
PROJECT MANAGER:
DESIGN: DRAWN BY: CB
SCALE@A0: 1:100
DATE: 30.04.24
PROJECT: ONE PICCADILLY GARDENS MANCHESTER M1 1RG
DRAWING NO.: 00(07)109
REVISION:
DRAWING TITLE: PROPOSED ROOF PLANT DETAILS