

DO NOT SCALE THIS DRAWING. IF IN DOUBT ASK

NOTES	A1
FOR GENERAL NOTES SEE DRG. No. 1747-4/5	

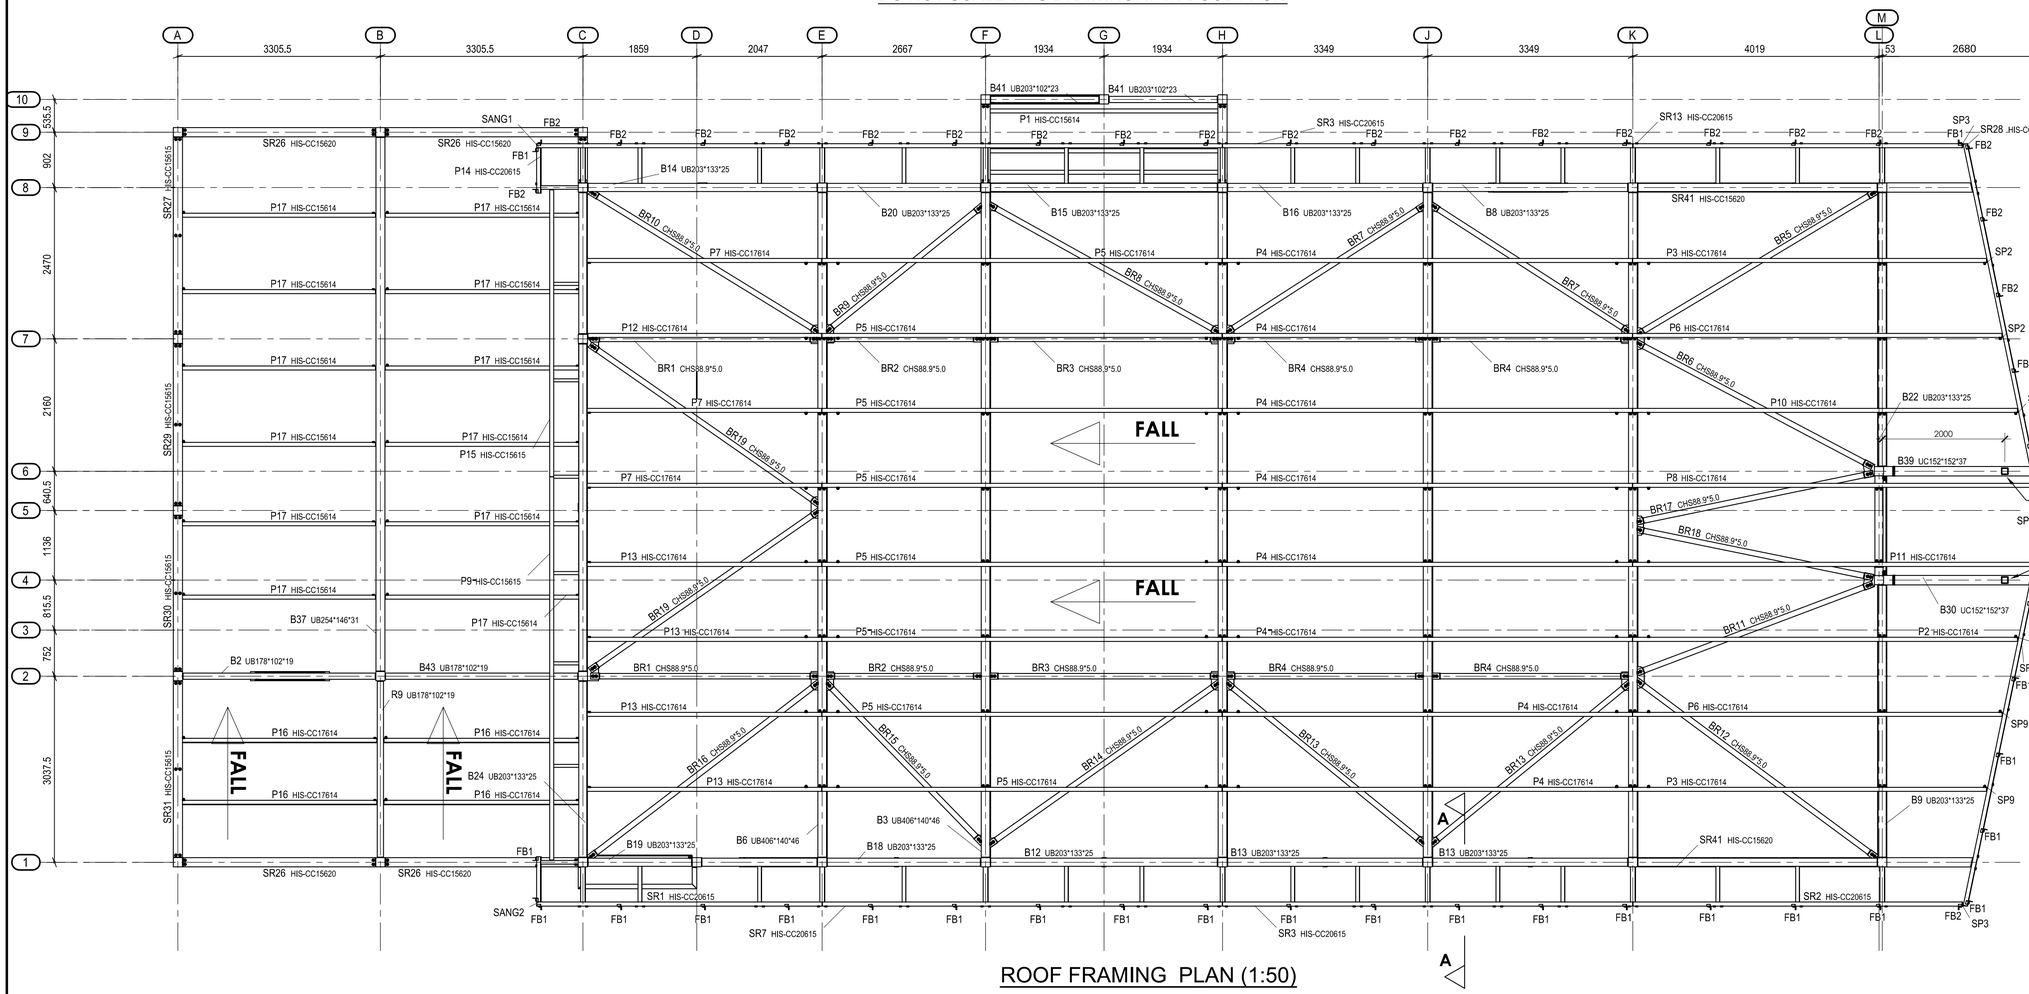

2No. 100x100mm RHS STEEL STUBS TO PASS THROUGH NEW TOPDECK ROOF COVERING FITTED WITH 10mm THICK STEEL PLATE TO FIX ROOF MOUNTED ILLUMINATED LETTERS. STUBS AND STEEL PLATE TO BE GALVANISED & POWDER COATED BLACK RAL 9004 (MATT FINISH). STUBS TO PROJECT 100mm ABOVE TOPDECK. STUBS TO BE FITTED WITH SHROUDS TO MAKE WATER TIGHT SEAL WITH ROOF COVERING. CONTRACTOR TO PROVIDE DRAW WIRE TO RUN CABLING FROM WITHIN MAIN BUILDING TO TOP PLATE FOR ELECTRICIAN TO WIRE UP LETTERING DURING FIT OUT STAGE.

ROOF FRAMING PLAN (1:50)

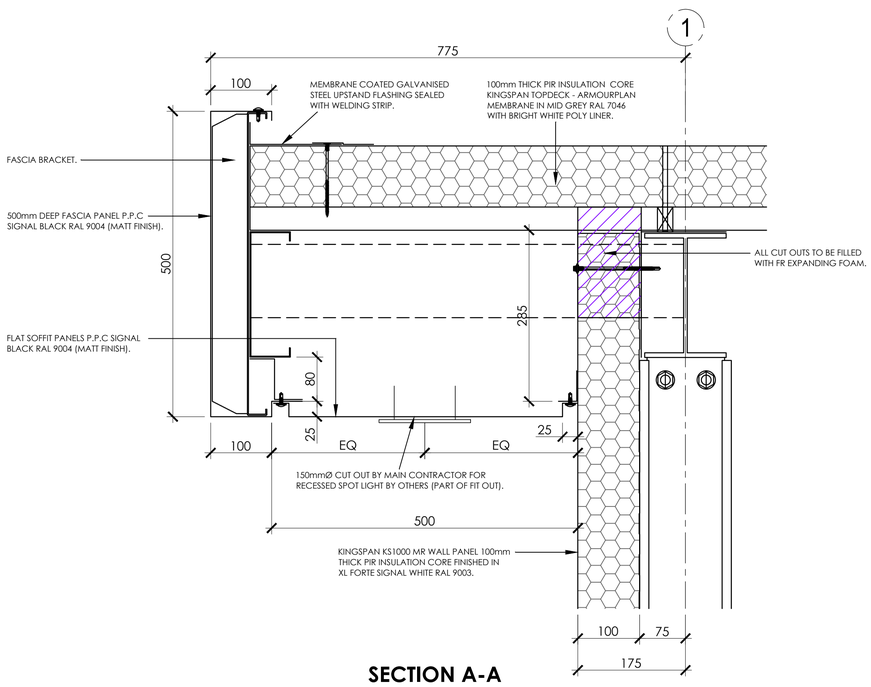

SECTION A-A

Rev.	Description	By	Date
A	REDRAWN TO LATEST ARCHITECTS DETAILS	NC	MAY 24

Client
CHICKEN CABINS LTD.

Site address
KFC DRIVE THROUGH
SECTION OF TESCO CAR PARK
ALTRINCHAM ROAD, BAGULEY.
MANCHESTER, M23 9TJ.

Stevenson Calam Associates
CONSULTING ENGINEERS
ORNHAMS HALL, BOROUGHBRIDGE,
NORTH YORKSHIRE. YO51 9JH.
Telephone (01423) 530999
Facsimile (01423) 520028
Email: stevenson.calam@btconnect.com
SCA

Title
ROOF FRAMING PLAN

Project Manager/ Checked	Drawn By	Scale	Date
GS	NC	AS SHOWN	FEB. 2022

Drawing Number 1747-4/7 Rev. A