

BASEMENT FLOOR DRAINAGE LAYOUT SHOWING STRUCTURE
SCALE 1:250



GROUND FLOOR DRAINAGE LAYOUT
SCALE 1:250

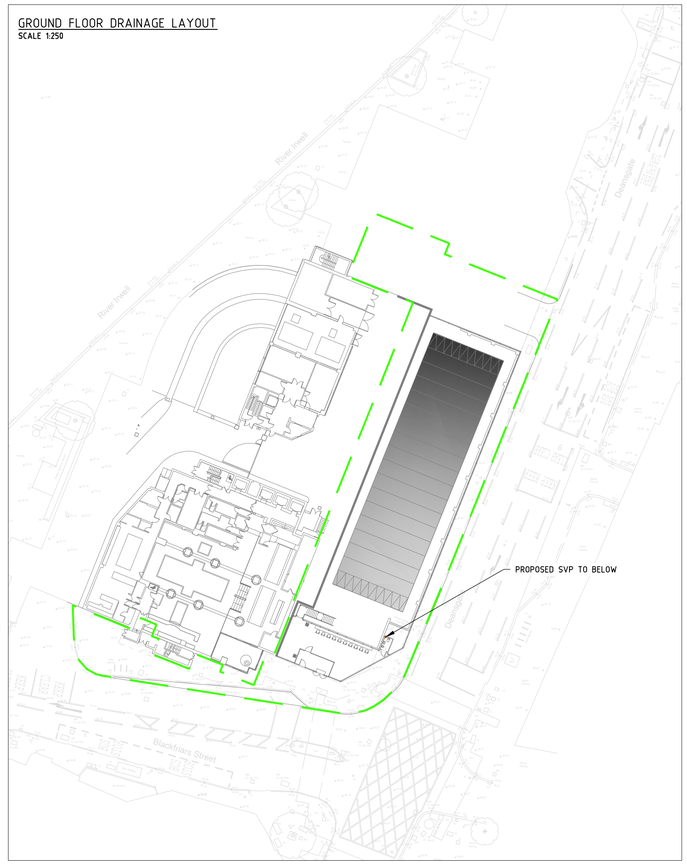

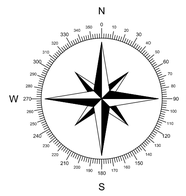

KEY:

- EXISTING SW SEWER
- EXISTING FOUL SEWER
- EXISTING HIGHWAY SEWER
- PLOT DRAINAGE (SHOWN INDICATIVELY)

NOTES:

1. THIS DRAWING IS NOT FOR CONSTRUCTION AND THE INFORMATION PROVIDED IS FOR FEASIBILITY PURPOSES.
2. EXISTING SERVICES ARE ASSUMED/ INDICATIVE.
3. PROPOSED SEWERS SHOWN ARE INDICATIVE. ALL LENGTHS, SIZES AND PROPOSED LEVELS SHOWN ALONG WITH STORAGE VOLUMES QUOTED SHOULD BE CONFIRMED AT DETAILED DESIGN STAGE.
4. CONNECTION TO THE EXISTING SEWER TO BE IN STRICT ACCORDANCE WITH UNITED UTILITIES WITH ALL RELEVANT PERMITS TO BE OBTAINED PRIOR TO WORKS COMMENCING.
5. ALL HIGHWAY WORKS TO BE IN STRICT ACCORDANCE WITH THE HIGHWAYS AUTHORITY APPROVAL.

LOWER GROUND FLOOR DRAINAGE LAYOUT SHOWING COURTS
SCALE 1:500



Rev	Date	Description	By	Chk
P01	28.05.24	PRELIMINARY - Issued for Information	H.S.	J.S.

EDGE CONSULTING ENGINEERS
www.edgece.com

Manchester . UK
3rd Floor, Conavon Court,
12 Blackfriars Street,
Manchester, M3 5BQ,
United Kingdom

T: +44 (0) 161 834 1938
E: manchester@edgece.com

The concepts + information contained in this document are the copyright of EDGE Consulting Engineers. Use or copying of this document in whole or in part without the written permission of EDGE Consulting Engineers constitutes an infringement of copyright.

DO NOT SCALE DRAWINGS. IF IN DOUBT, ASK!

Project Name
PREMIER HOUSE

Client
PROPERTY ALLIANCE GROUP LTD

Designed	Drawn	Checked	Scale @ A1
H.S.	H.S.	R.A.	AS SHOWN

Drawing Title
PROPOSED DRAINAGE STRATEGY

Project No.
230817

PRELIMINARY
NOT FOR CONSTRUCTION

Drawing No.
230817-EDGE-XX-XX-DR-C-2001

Revision
P01

FILENAME:

PLOT DATE:

0 mm 10 20 30 40 50