PROPOSED FRONT ELEVATION

PROPOSED REAR ELEVATION

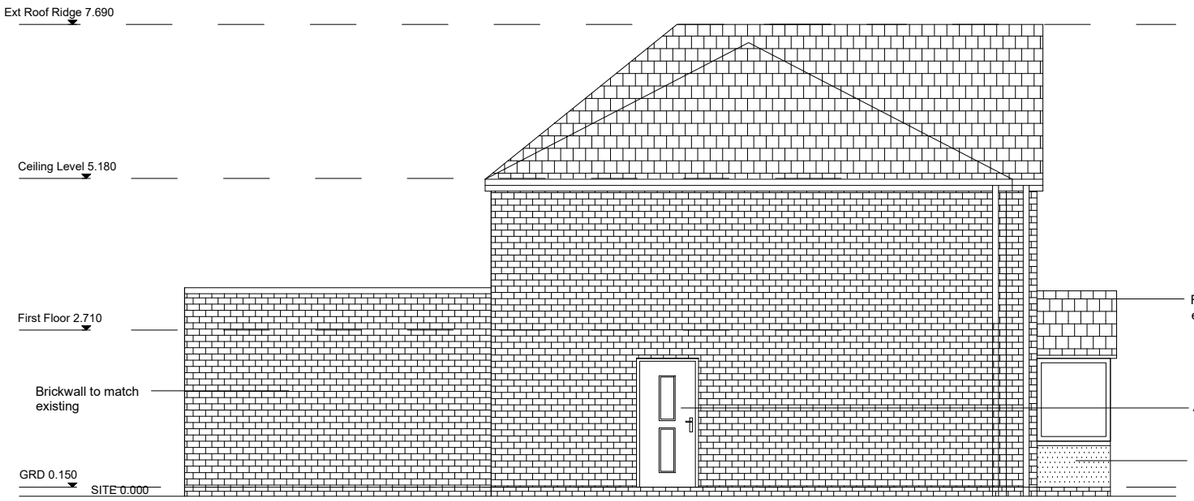

PROPOSED SIDE ELEVATION

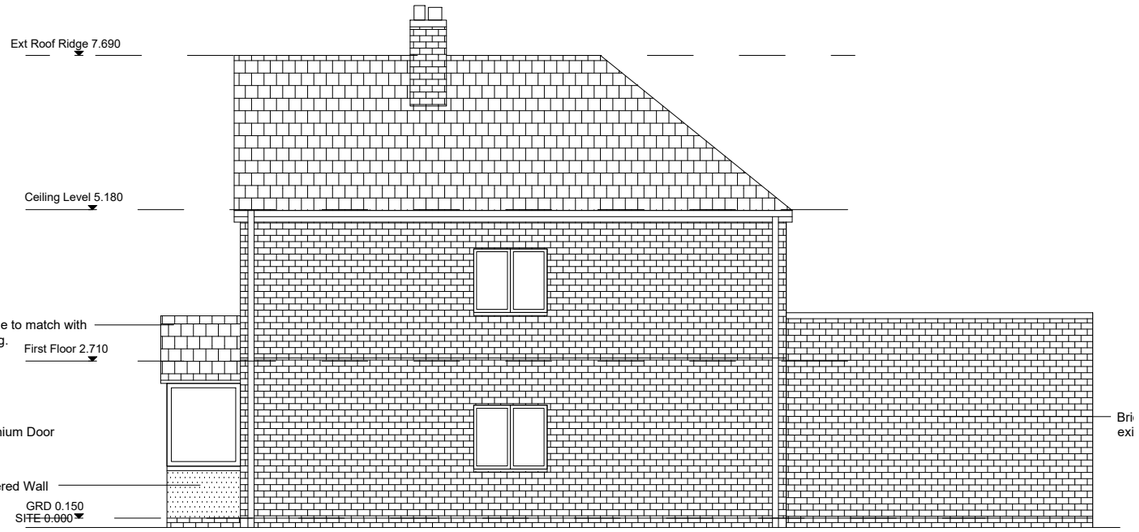

PROPOSED SIDE ELEVATION

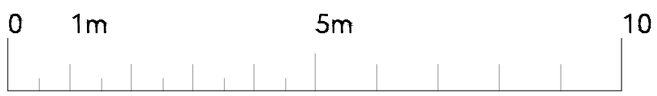

Scale - 1: 100@A3

Mod	Description	Date
P4	Added new door to side elevation	11/07/24
P3	Amended plan to suit.	07/06/22

REVISION:

DATE: 16/02/22 DRAWN BY: JJ SCALE 1:100 (A3)

PROPOSED EXTENSION
27 Partridge Avenue
M231PL

PROJECT: Residential Extension
CLIENT: MR MIAN
TITLE: PROPOSED ELEVATIONS
DRG No. EBB889-01-108 P4

General Notes

AI site dimensions shall be verified by the Contractor on site prior to commencing any works.

Do not scale from this drawing.

Only work to written dimensions.

This drawing is property of EBB Limited and copyright is reserved by them. The drawing is not to be copied or disclosed by or to any unauthorised persons without the prior written consent of EBB Limited.