
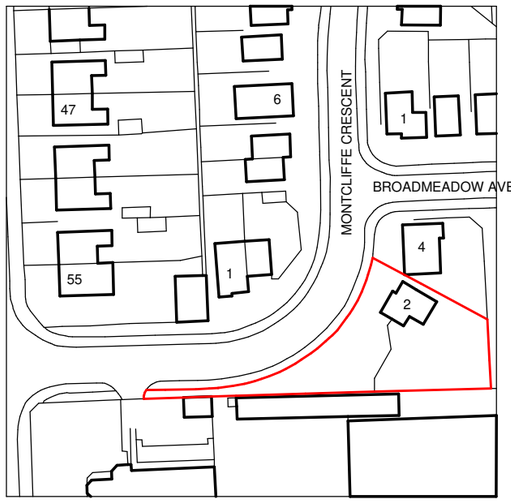


1 Site Location Plan

1 : 1250

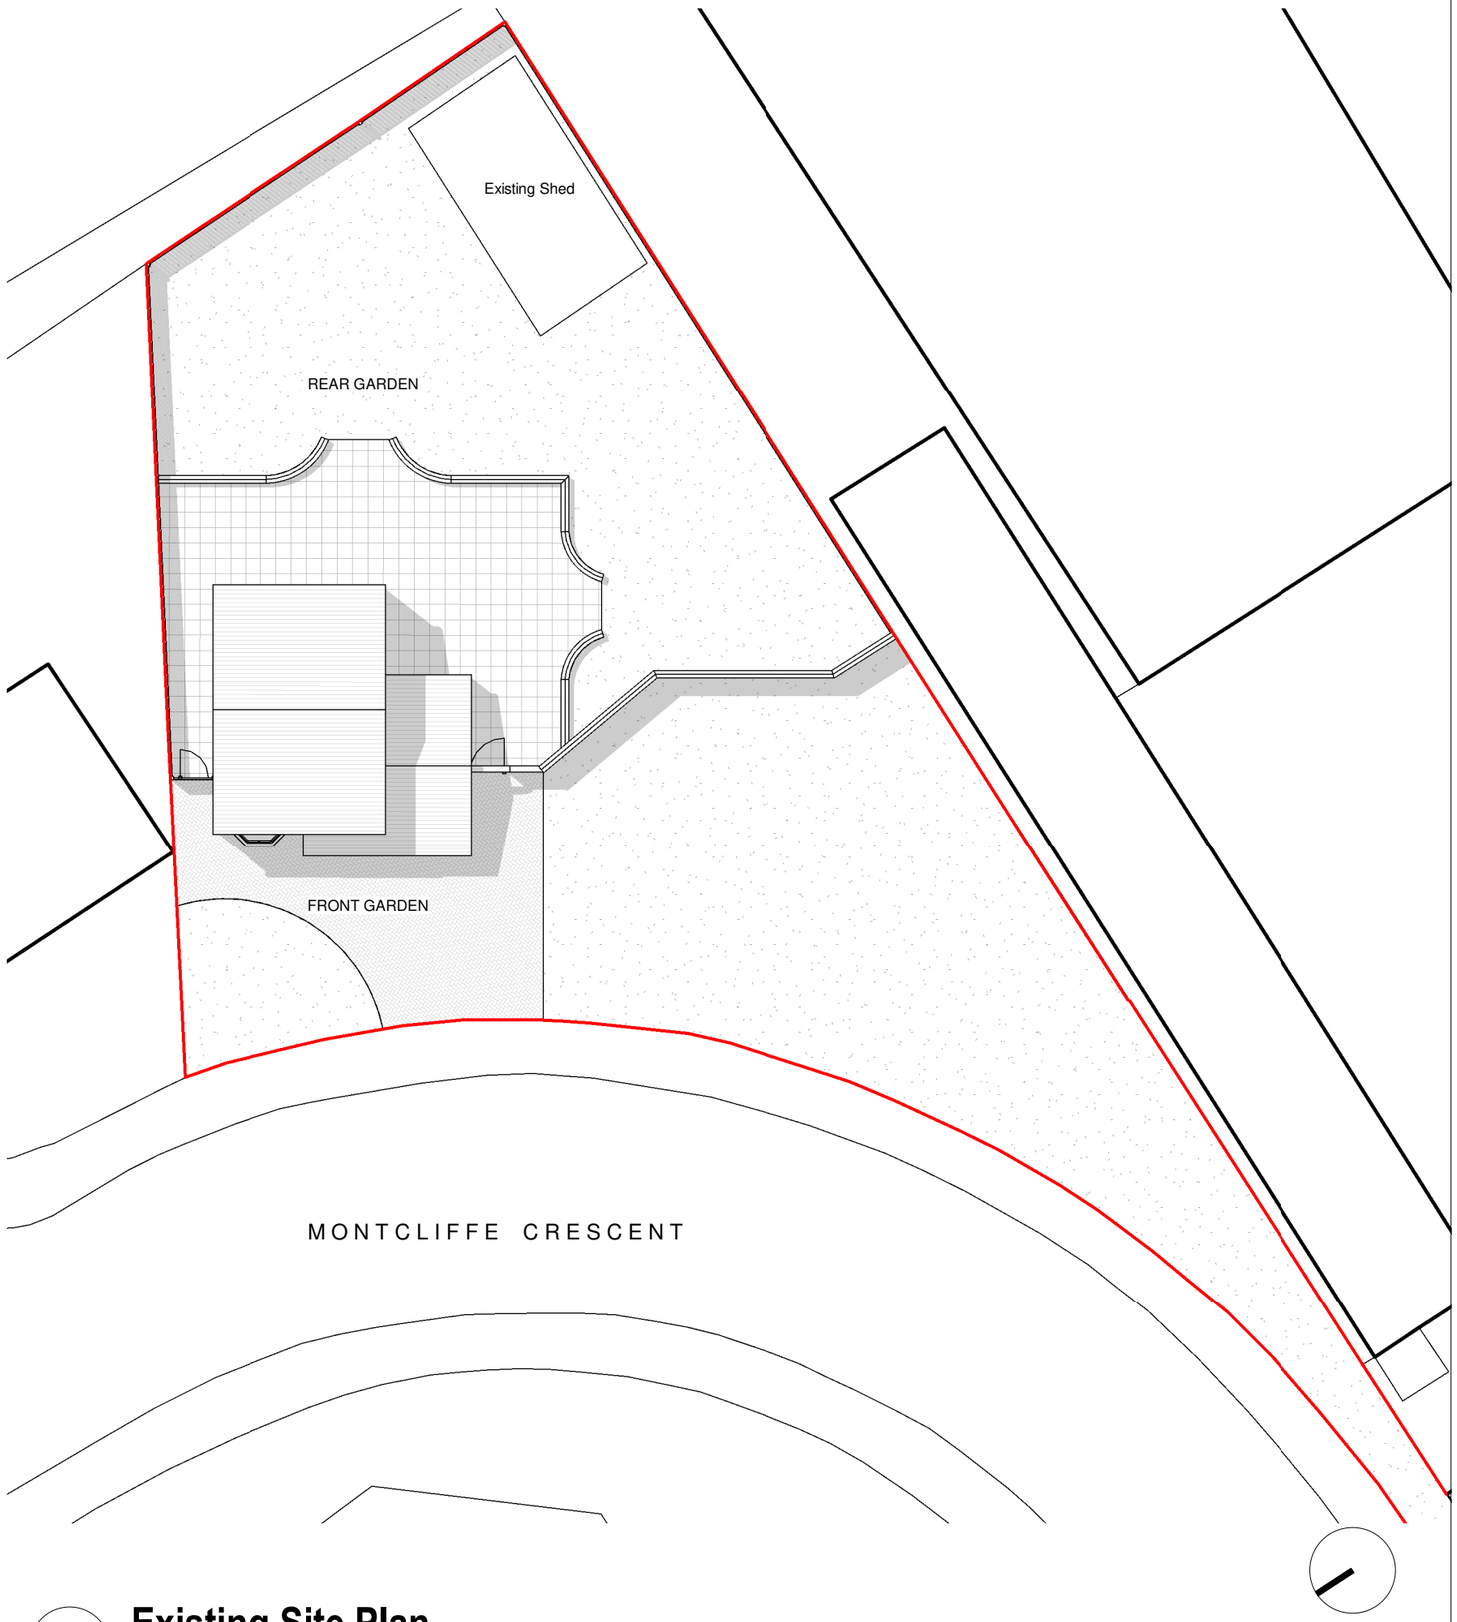

2 Existing Site Plan

1 : 200

0 2 4 6 8m

1:200

RIBA Chartered Practice

General Notes

The Architect shall have no responsibility for any use made of this document other than for that which it was prepared and issued.
All dimensions should be checked on site. Do not scale from this drawing. To be read in conjunction with all other Consultant's drawings. The Architect to be immediately notified of any discrepancies.

Copyright on this drawing retained by the Architect.

LEGEND

Site Boundary

No.	Date	Dwn	Chk	App	Revision or reason for issue
-	30/04/21	SA	SH		Initial Issue

Client

Mr Tahir Iqbal

create it studios Architects & Designers

Create It Studios (NW) Ltd
Universal Square
Devonshire Street North
Manchester M12 6JH

0161 974 6165
www.createitstudios.co.uk
info@createitstudios.co.uk

Project Title

2 Montcliffe Crescent, Whalley Range, Manchester M16 8GR

Scale / North Point

As indicated

Drawing Title

Existing Site and Location Plan

Drawing Number: A1348(01)001

Revision: -

Drawing Status

Preliminary