

0 1000 2000 3000 4000 5000

SCALE 1:100


NORTH

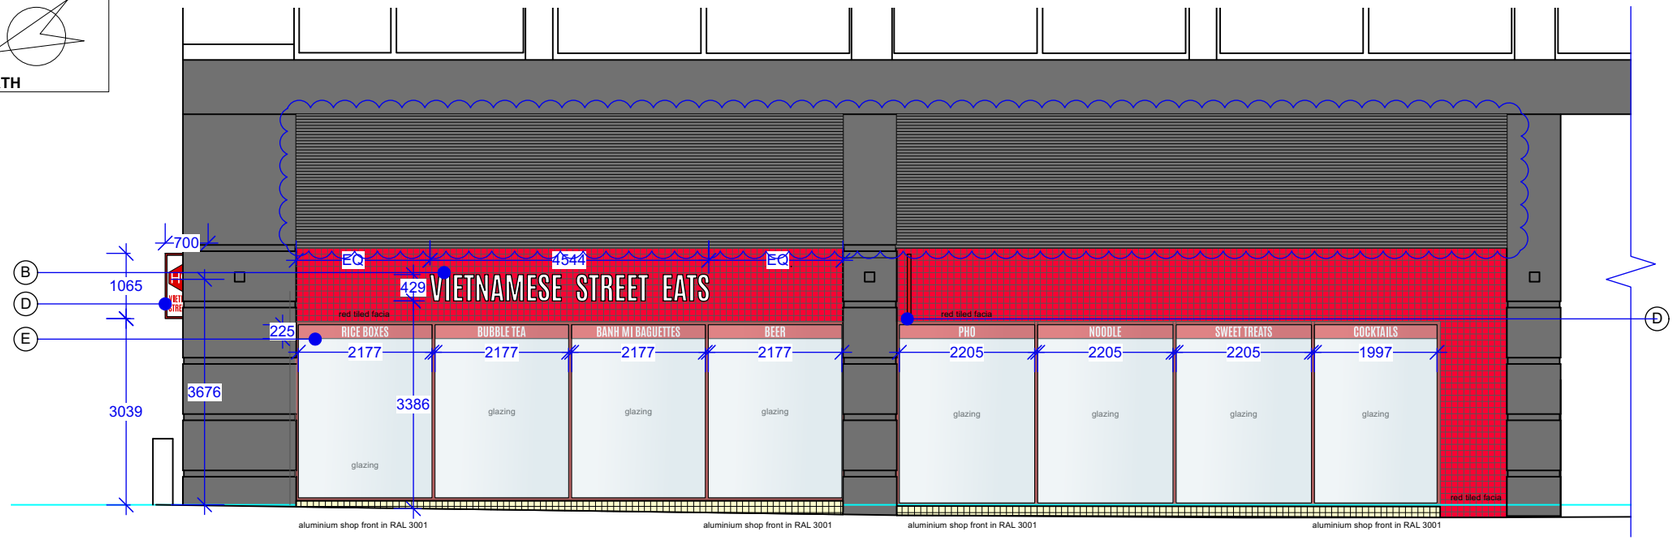

PROPSOED SHOPFRONT ELEVATION
CROSS STREET

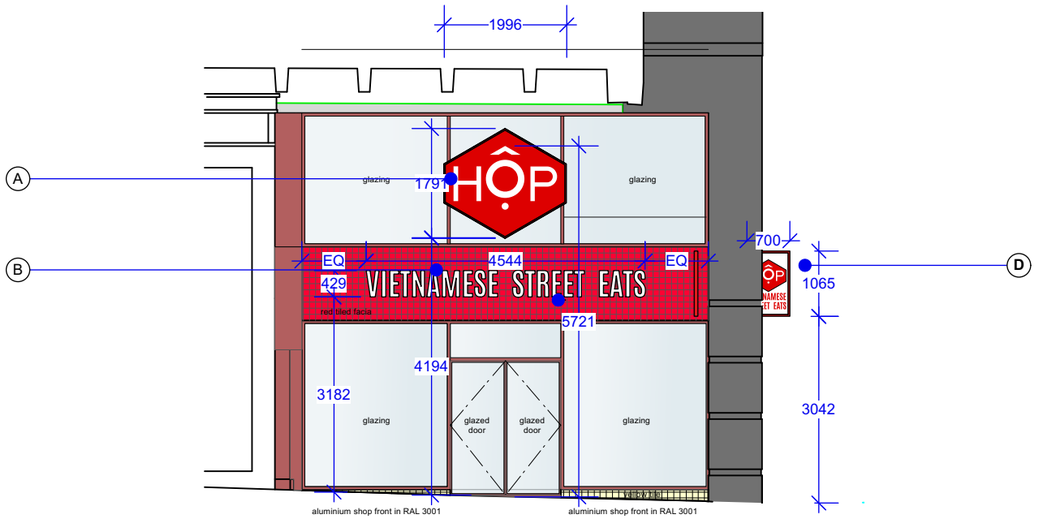

PROPOSED SHOPFRONT ELEVATION
CROSS STREET

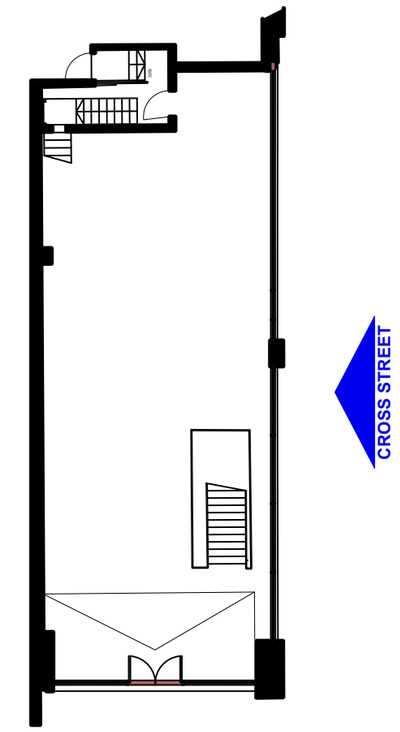

PROPOSED
KEY PLAN

NOTES:

A	**SIGN A** **EXTERNAL AND FIXED TO SHOP FRONT** INTERNALLY ILLUMINATED HOP SIGNAGE 1996W X 1791H X 50D aluminum metal logo sign painted red RAL 3001 internally illuminated red acylic signto match RAL 3001 with back applied vinyl sticker. acylic edge to be stepped in to achieve halo illumination around full edge. Internall lit 20d "HOP" built up opal 030 acrylic letters. letters internally lit with white tri-chip ultra bright leds to give an even light spread. to be mounted to intenal box section frame Client to provide AW file.
B	**SIGN B** **EXTERNAL AND FIXED TO SHOP FRONT** INTERNALLY ILLUMINATED VIETNAMESE STREET EATS SIGNAGE 4554W X 429H X 50D surface Individually illuminated aluminium edged letters in RAL 9004 with opal acrylic faces. Sign to be mounted to tile facade. signage manufacturer to survey and provide secure support & fixings. Clients to provide AW file.
D	**SIGN D** **EXTERNAL AND FIXED TO SHOP FACIA** INTERNALLY ILLUMINATED PROJECTING SIGN 700W X 1065H X 40D (700mm total projection) Aluminium panel finished in RAL 3001 satin finish with white and red vinyl graphics applied to both sides, illuminated internally surface mounted to granit cladding signage manufacturer to survey and provide secure support & fixings. Client to provide AW file.
E	**SIGN E** **INTERNAL AND FIX TO CEILING** VINYL DISH NAME SIGN WILL BENEFIT FROM DEEMED CONSENT CNC cut letter in sheet of red acylic matched to RAL 3001 bonded to white acrlic and mounted internally to ceiling. Red acylic sicker applied to all external sides to hide edges. signage manufacturer to survey. Client to provide AW file.

REV:	DATE	DRAWN BY:
G	28.05.24 UPDATE TO LOUVERS.	LJB
F	15.05.24 AMENED BASED ON CASE OFFICERS COMMENTS.	LJB
E	07.05.24 ADDED DEEMED CONSENT NOTE.	LJB
D	07.05.24 UPDATE TO PROJECTING SIGN.	LJB
C	28.03.24 REMOVAL OF HATCH	LJB
B	08.02.24 AMENDS TO EMAIL 06/02	LJB
A	05.02.24 AMENDS DETAIL TO SIGN.	LJB

Decon.

PROPSOED

PROJECT: HOP - MANCHESTER MARKET STREET

TITLE: PROPOSED SHOP FRONT ELEVATION

DWG NO. P011

DRAWN BY: LJB REVISION: G

DATE: 19.01.24 SCALE: 1:100 @ A3
1:50 @ A1

THIS DRAWING IS NOT TO BE SCALED. ALL DIMENSIONS TO BE CHECKED ON SITE
Figured dimensions only to be used. This drawing is subject to and protected by the provision of the copyrights acts. Any discrepancies or queries to be notified immediately. All dimensions to be verified on site