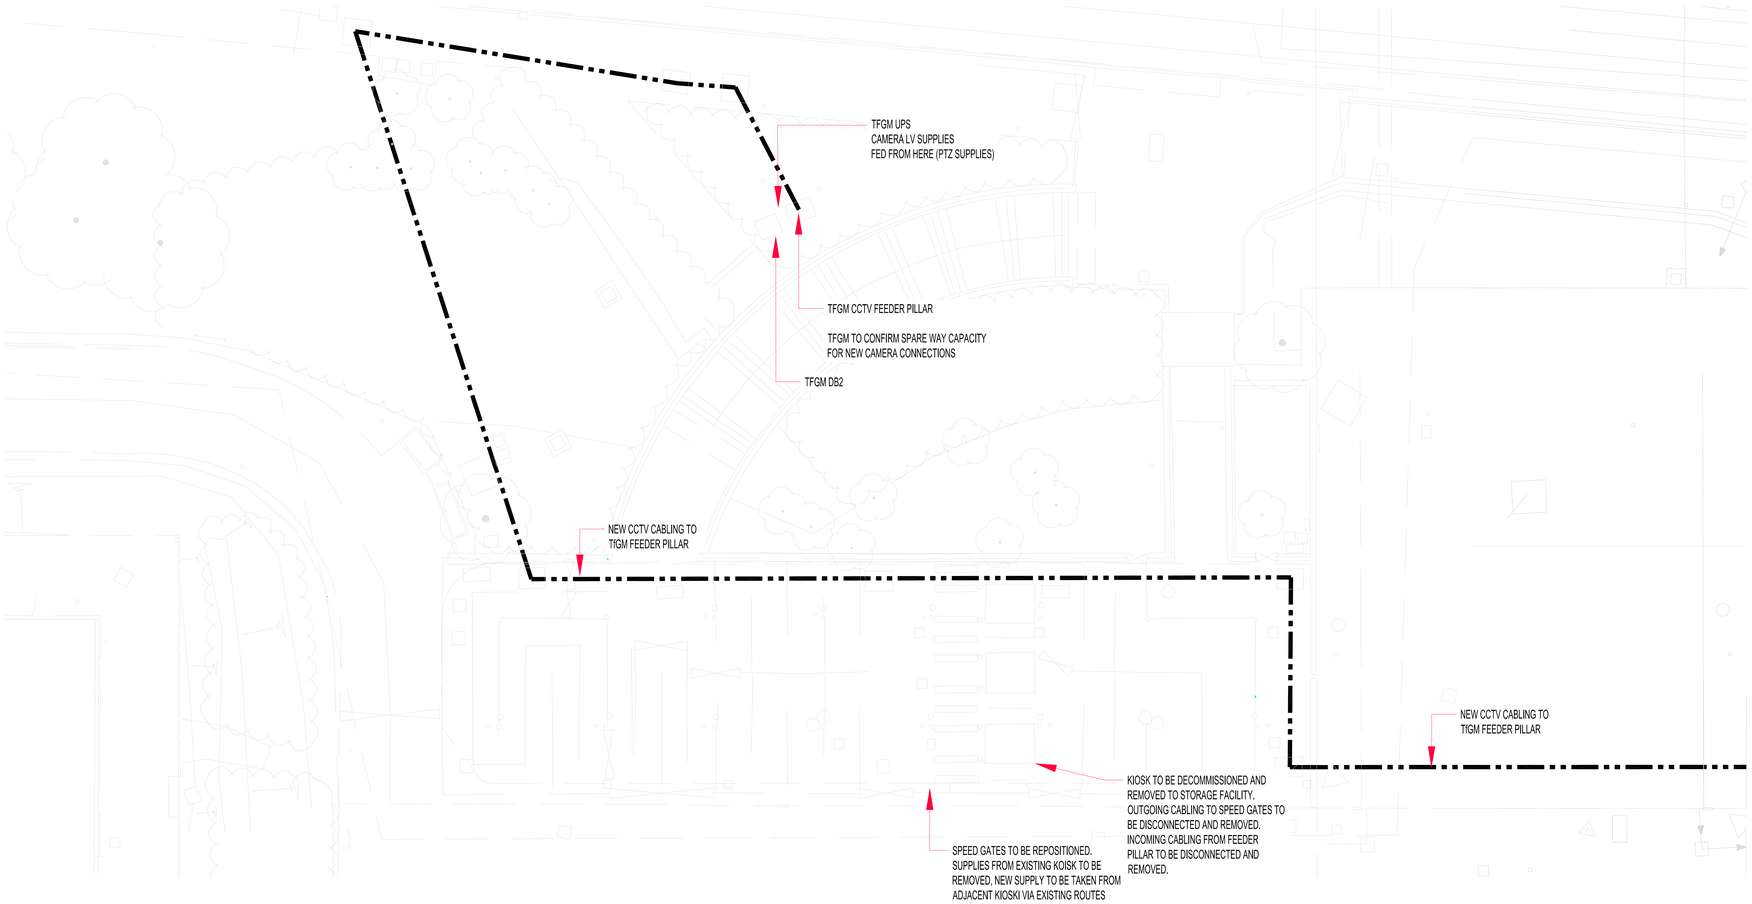

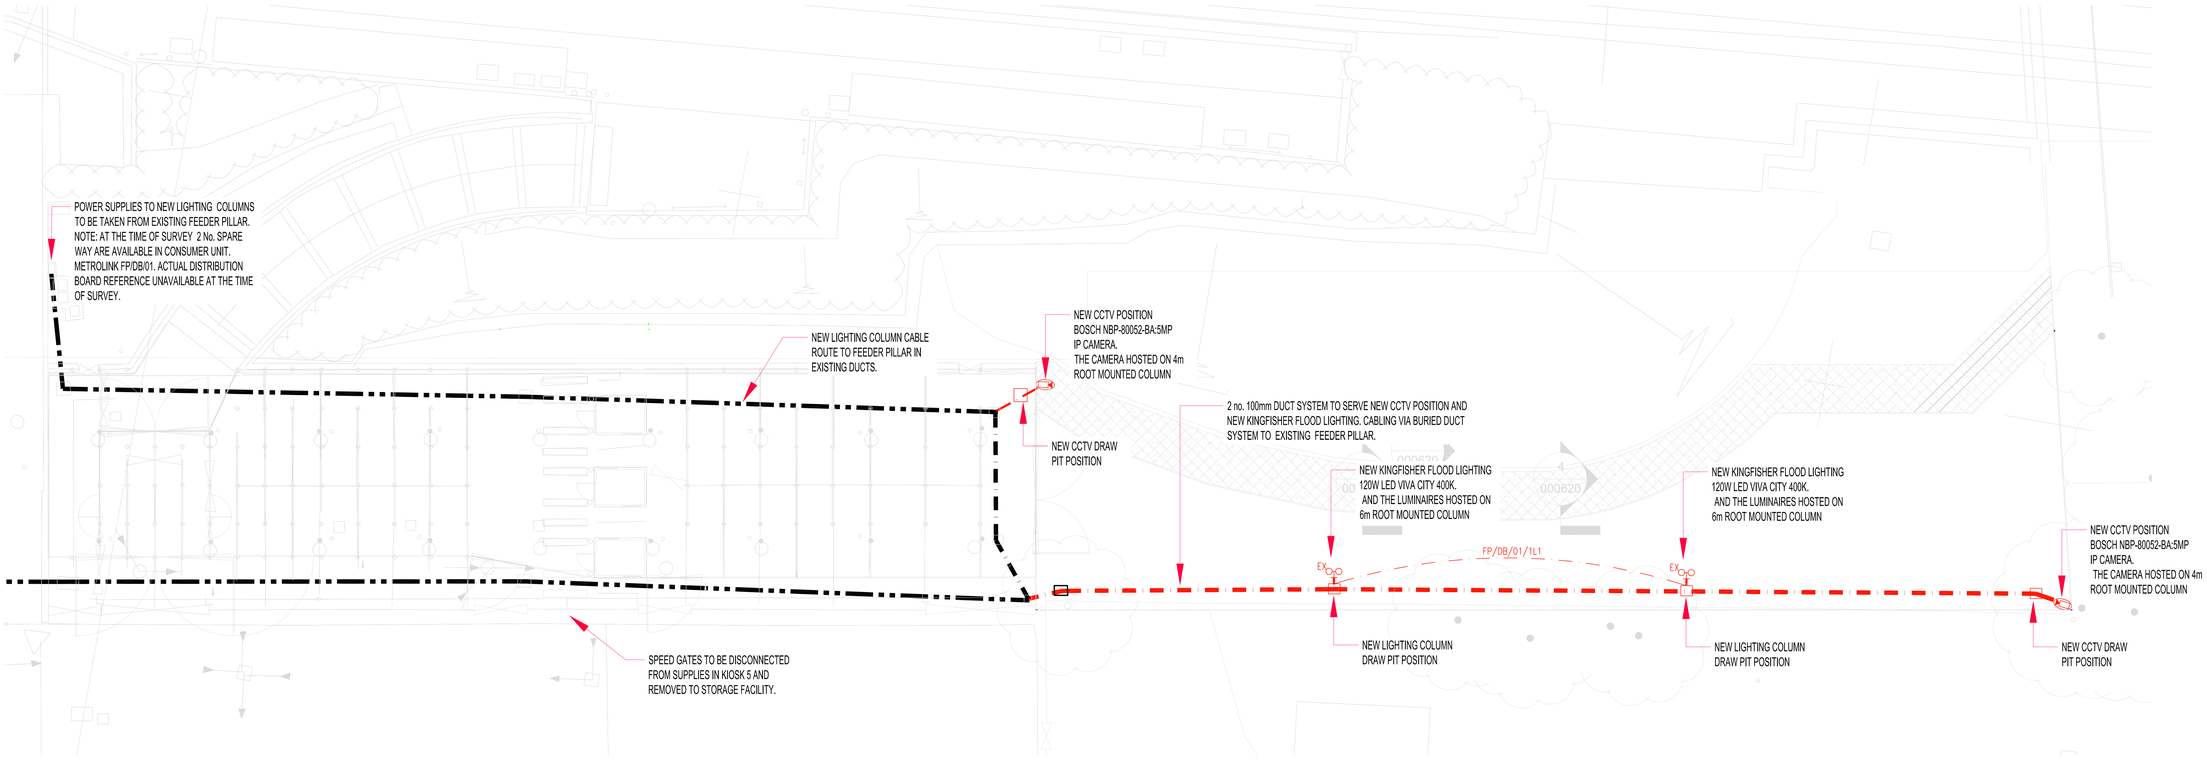

FP/DB/01/1L1 - KINGFISHER FLOOD LIGHTING

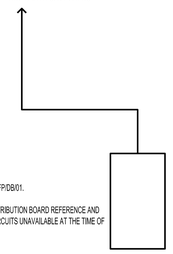

METROLINK FP/DB/01.
NOTE:
ACTUAL DISTRIBUTION BOARD REFERENCE AND
EXISTING CIRCUITS UNAVAILABLE AT THE TIME OF
SURVEY.

SCHEMATIC DIAGRAM SHOWING OUTGOING WAYS.
NOTE:
ACTUAL DISTRIBUTION BOARD REFERENCE AND EXISTING
CIRCUITS UNAVAILABLE AT THE TIME OF SURVEY.

DISCLAIMER
This document should not be relied on or used in any circumstances other than those it was originally prepared & ME Engineers ltd were commissioned. ME Engineers ltd accept no responsibility for this document used by any 3rd party other than the person by whom it was commissioned. © copyright

SCALE

LINKS

KEYPLAN

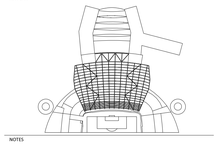

NOTES

1. THIS DRAWING SHALL BE READ IN CONJUNCTION WITH ALL RELEVANT STRUCTURAL, ARCHITECTURAL AND CONSULTANTS' DRAWINGS.
2. THIS DRAWING SHALL BE READ IN CONJUNCTION WITH THE EMPLOYER'S REQUIREMENTS AND SERVICES SPECIFICATION.
3. DO NOT SCALE THIS DRAWING. ALL DIMENSIONS TO BE VERIFIED ON SITE.
4. THIS DRAWING SHALL ONLY BE USED FOR THE SPECIFIC SERVICES INDICATED.
5. HANDLE, STORE AND INSTALL ALL EQUIPMENT, APPARATUS AND COMPONENTS OF SERVICES IDENTIFIED ON THIS DRAWING IN ACCORDANCE WITH THE MANUFACTURERS RECOMMENDATIONS. INSPECT ALL EQUIPMENT, APPARATUS AND COMPONENTS ON DELIVERY, BEFORE FIXING AND AFTER INSTALLATION AND REJECT AND REPLACE ANY WHICH ARE DEFECTIVE.

LEGEND

- SPEED DOME (COLOUR) CCTV
- TWIN HEADED LUMINAIRE
- DRAW PIT
- EXISTING DUCT ROUTES
- NEW 2No. DUCT ROUTES

REV	DATE	DESCRIPTION
P04	06.07.23	COMMENTS INCORPORATED
P03	28.05.23	COMMENTS INCORPORATED
P02	26.05.23	ISSUED FOR STAGE 4
P01	05.05.23	ISSUED FOR STAGE 4

CLIENT

MEP CONSULTANTS

ME Engineers Ltd
Second Floor Europoint Centre
5-11 Lavington Street
London SE1 0NZ
T: +44 (0) 207 401 8382
www.me-engineers.com

PROJECT

MCFC - NORTH EXPANSION

TITLE

TfGM METROLINK PROPOSED
LV AND SECURITY LAYOUT

RIBA STAGE: RIBA 4 -TECHNICAL DESIGN	FAS CODE: S3 - FOR REVIEW & COMMENT
PROJECT No: 22045	DATE: 05.05.23
SCALE @ A0: 1:100	
PRINCIPLE: CP	DESIGNER: PW
DRAWN: PW	
DRAWING NUMBER: NSE-MEE-ZZ-00-DR-U-000102	REV: P04

QA CHECK | Date / Time | Designer | Drawn | Checked