

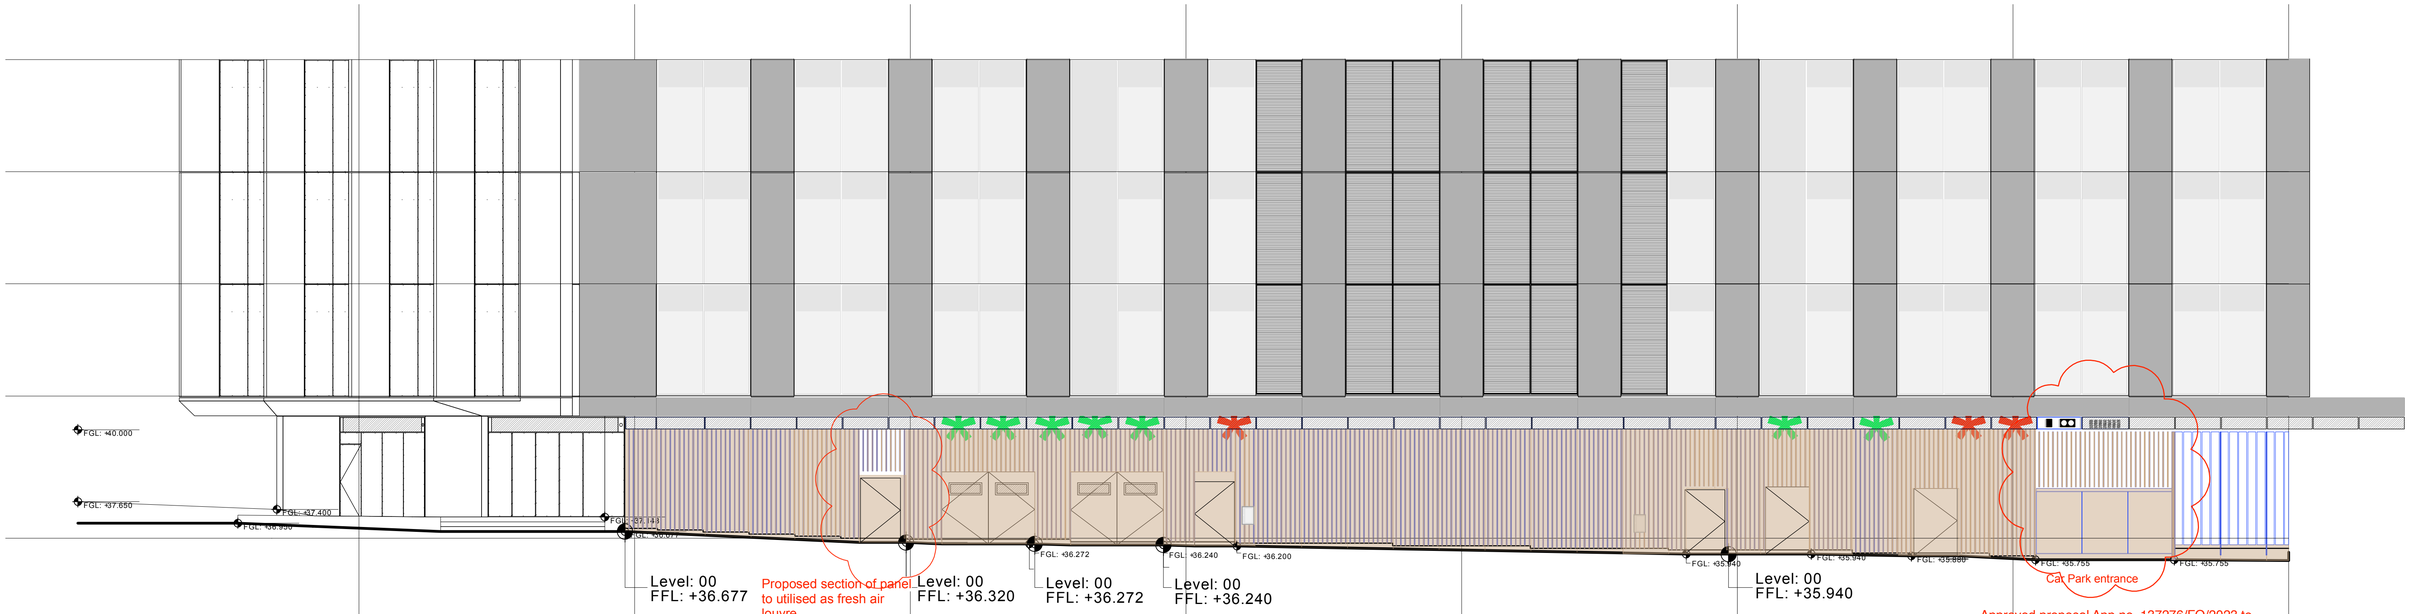


Part North Elev - Car Park Ramp scale 1:100

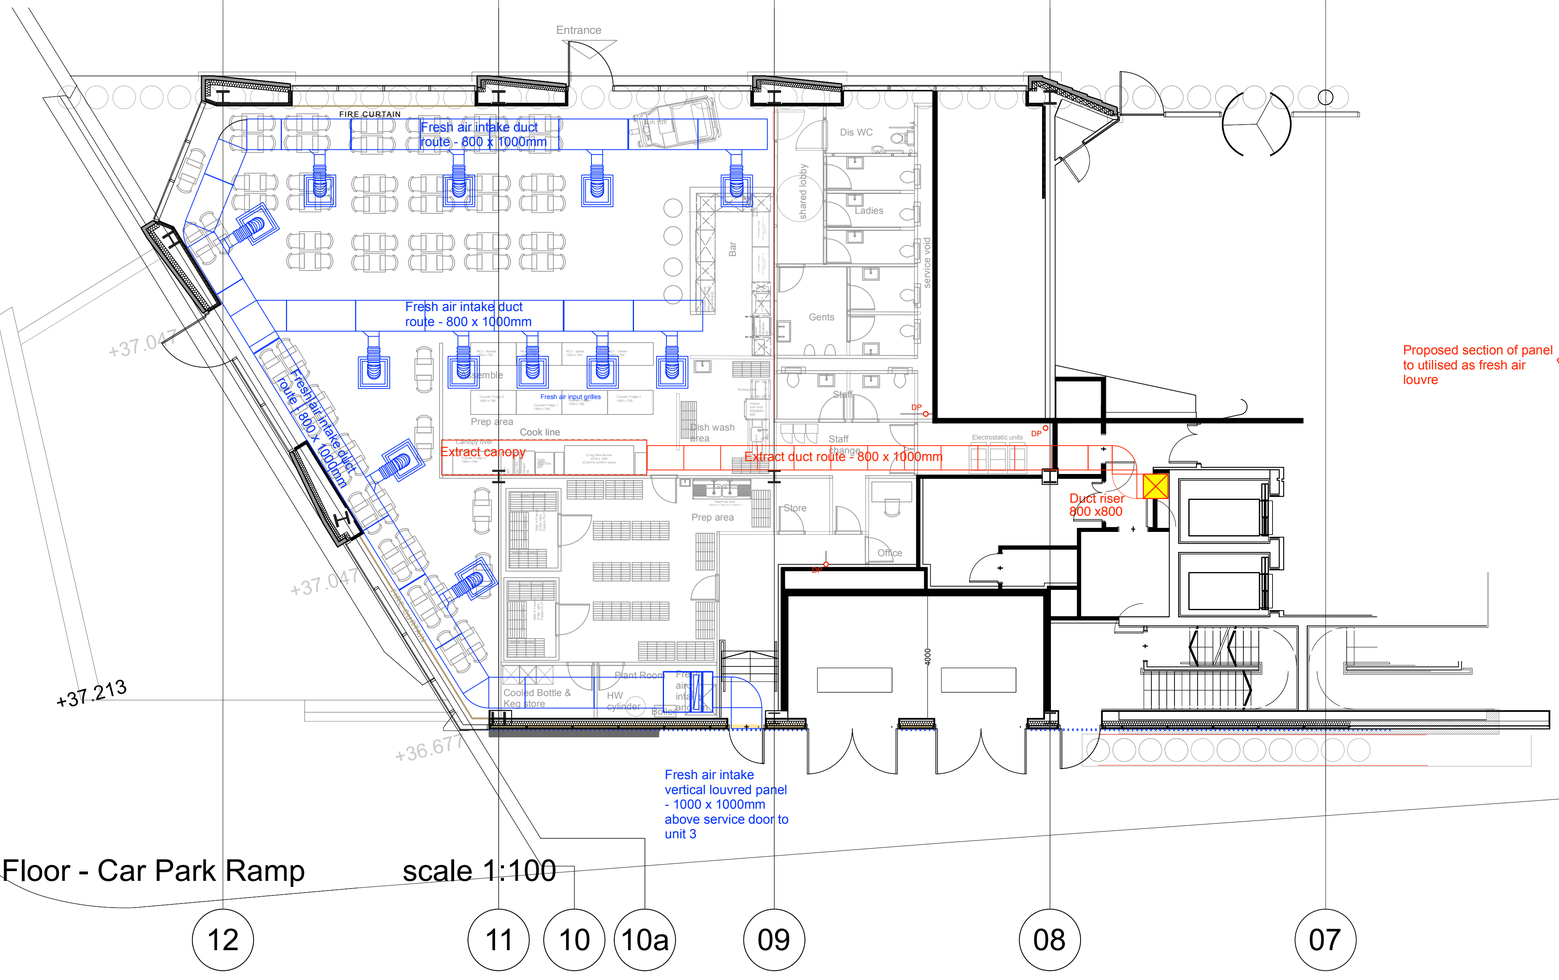

Part Ground Floor - Car Park Ramp scale 1:100

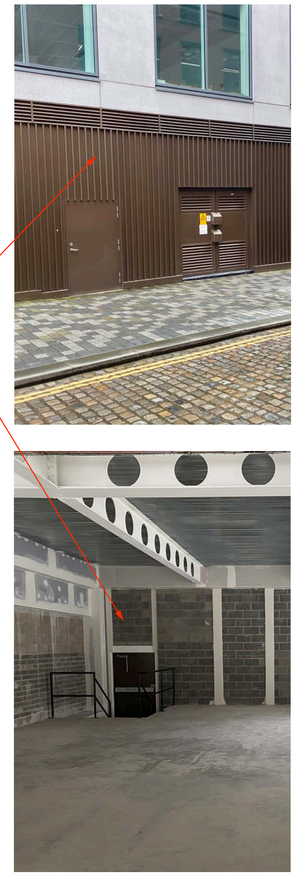

Rear view of Car Park entrance externally and internally

REVISIONS :

inspire: design consultancy
49 the tannery lawrence street york yo10 3wh
t&f 01904 611 091 **e** peter@inspiredc.co.uk

CLIENT :
ZaaP Restaurants

SITE : **Ground Floor Units 3, The Lincoln, Brazennose Street, Manchester M2 5BP**

DRAWING TITLE:
Part Ground Floor and North Elevation

DATE : **3 April 2024**

SCALE : **1:100 @ A1**

DRAWING BY : **PS**

DRAWING NO : **ZaaP/Manc/PP/ 201**

CONTRACTORS MUST VERIFY ALL DIMENSIONS ON SITE BEFORE COMMENCING ANY WORK.FIGURED DIMENSIONS TO TAKE PRECEDENCE OVER SCALED DIMENSIONS.THE COPYRIGHT OF THIS DRAWING IS RESERVED.THE DRAWING MUST NOT BE DISCLOSED WITHOUT ANY AUTHORITY.
DO NOT SCALE.