
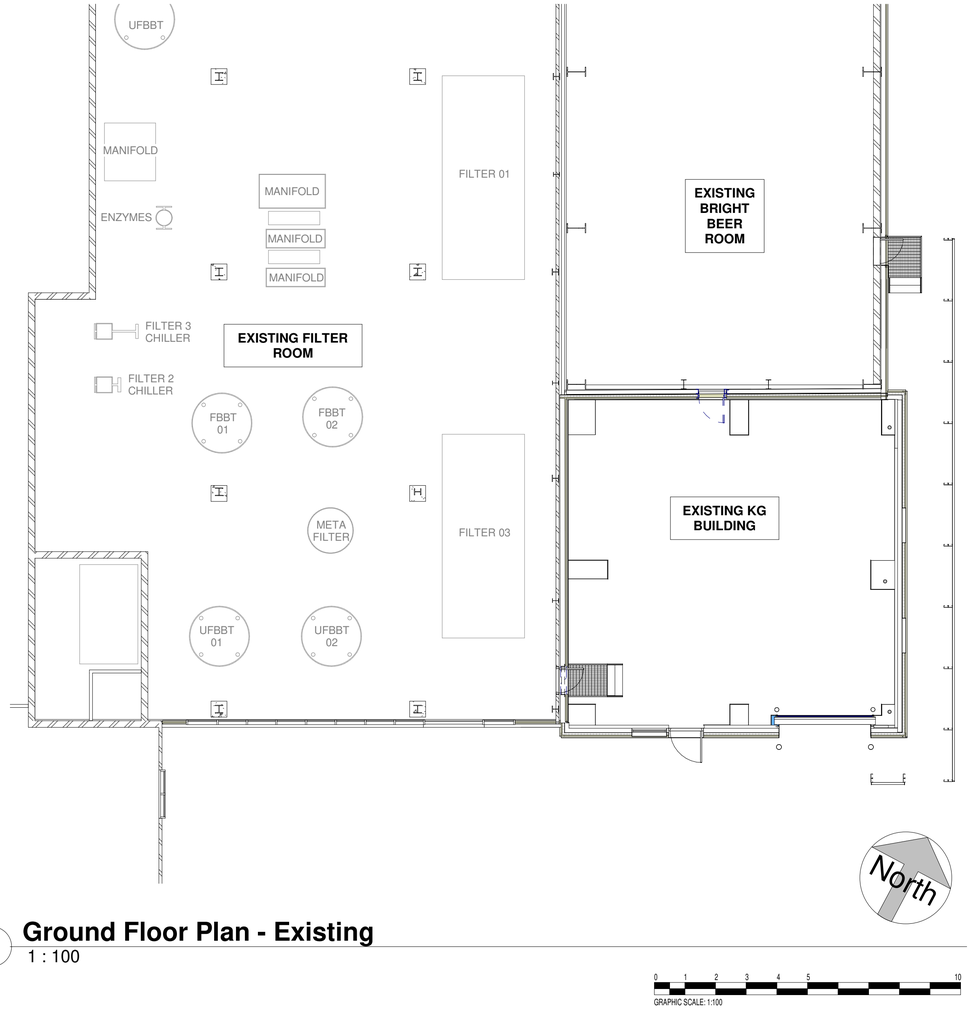


2 Ground Floor Plan - Existing

1 : 100


0 1 2 3 4 5 10

GRAPHIC SCALE: 1:100

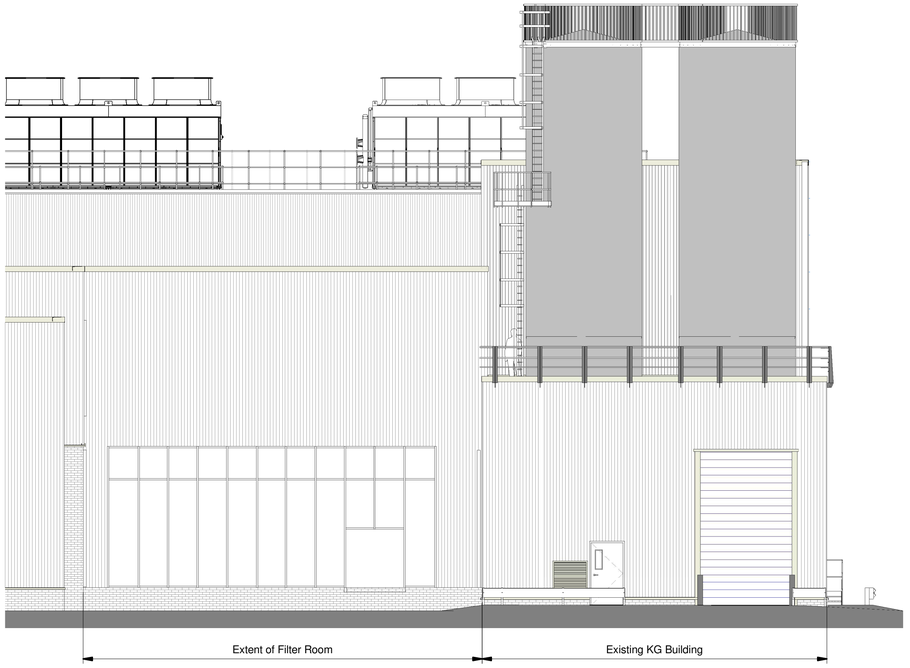

1 Existing Elevation

1 : 100

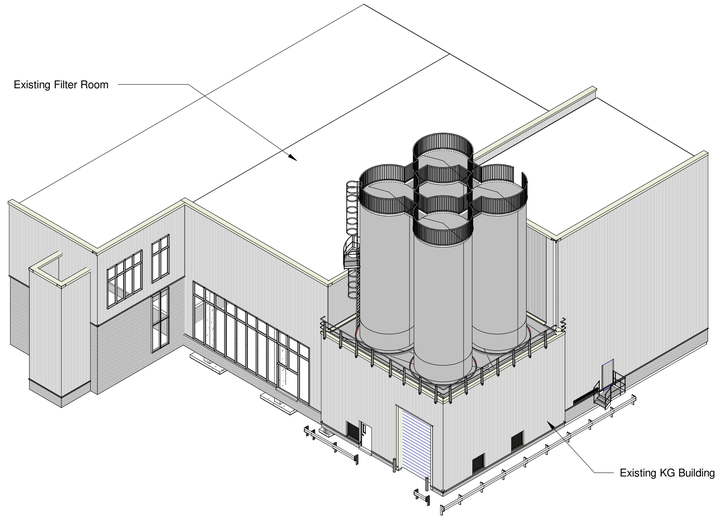

3 Existing 3D View

Print Date and Time: 28/05/2024 12:53:49

General Notes:

1. The drawings, design and all information contained therein are the sole copyright of Norder Design Associates (NDA) and reproduction in any form is forbidden unless permission is obtained in writing.
2. This drawing is to be read in conjunction with all other relevant Architects, Engineers and specialists drawings, details and specifications.
3. Conflicting information shown on the NDA drawings or discrepancies between the information given by NDA and that provided by others must be referred to NDA before work proceeds.
4. Norder Design Associates (NDA) is not responsible for the use of any dimensions scaled from this drawing.
5. Dimensions marked 'dimension to be site checked' are subject to confirmation by site measurement before construction proceeds.
6. Subcontractor surveys, such as for the purposes of steelwork installation, take precedence over `site dimensions' indicated on this drawing. All surveys should ensure an accurate fit of components.
7. Temporary works associated with the construction of the project shall be the responsibility of the Principal Contractor.
8. Where any temporary works or scaffolding are required the Principal Contractor shall appoint a competent and suitably experienced Temporary Works Coordinator (TWC). Refer to BS 5975 for guidance on temporary works and the role of a TWC.
9. Calculations and drawings of all Contractor designed structural items associated with NDA's design responsibilities shall be submitted to the Engineer for comment at least 10 days prior to manufacture. Any comments made by NDA do not absolve the Contractor of his design responsibilities.
10. The use of any proprietary products shown on this drawing or in any associated specifications is based solely on the data made available to Norder by the manufacturer and/or supplier, and Norder has made no detailed check of the proprietary aspects of that product which remain the sole liability of the manufacturer and/or product supplier. All proprietary products must be installed in accordance with the manufacturer's requirements.

PLANNING

REV	DATE	AMENDMENT	DRW	CHK
P02	28.05.24	Planning Issue.	SW	RSP
P01	27.05.24	Issued for Client Approval.	KS	SW

CLIENT

HEINEKEN

PROJECT

Manchester Brewery
Filter Room Steam Extraction

DRAWING TITLE

Existing Plan, Elevation & 3D View

Norder
Engineers. Architects. Innovators.
Beech Lawn, Green Lane, Belper, Derby DE56 1BY
Tel: 01773 824414
E-mail: enquiries@norder.co.uk

SCALE	SHEET SIZE	NDA REF
1 : 100	A1	

SUITABILITY

S3 - Review & Comment

DRAWING NO. 9193-NDA-XX-00-DR-A-4511

REV P02

Revit Model Location C:\Users\SueWheatcroft\Documents\9193-NDA-XX-XX-M3-0001 Architectural Revit_Filter Room Steam Extraction_suewheatcroft5896.rvt