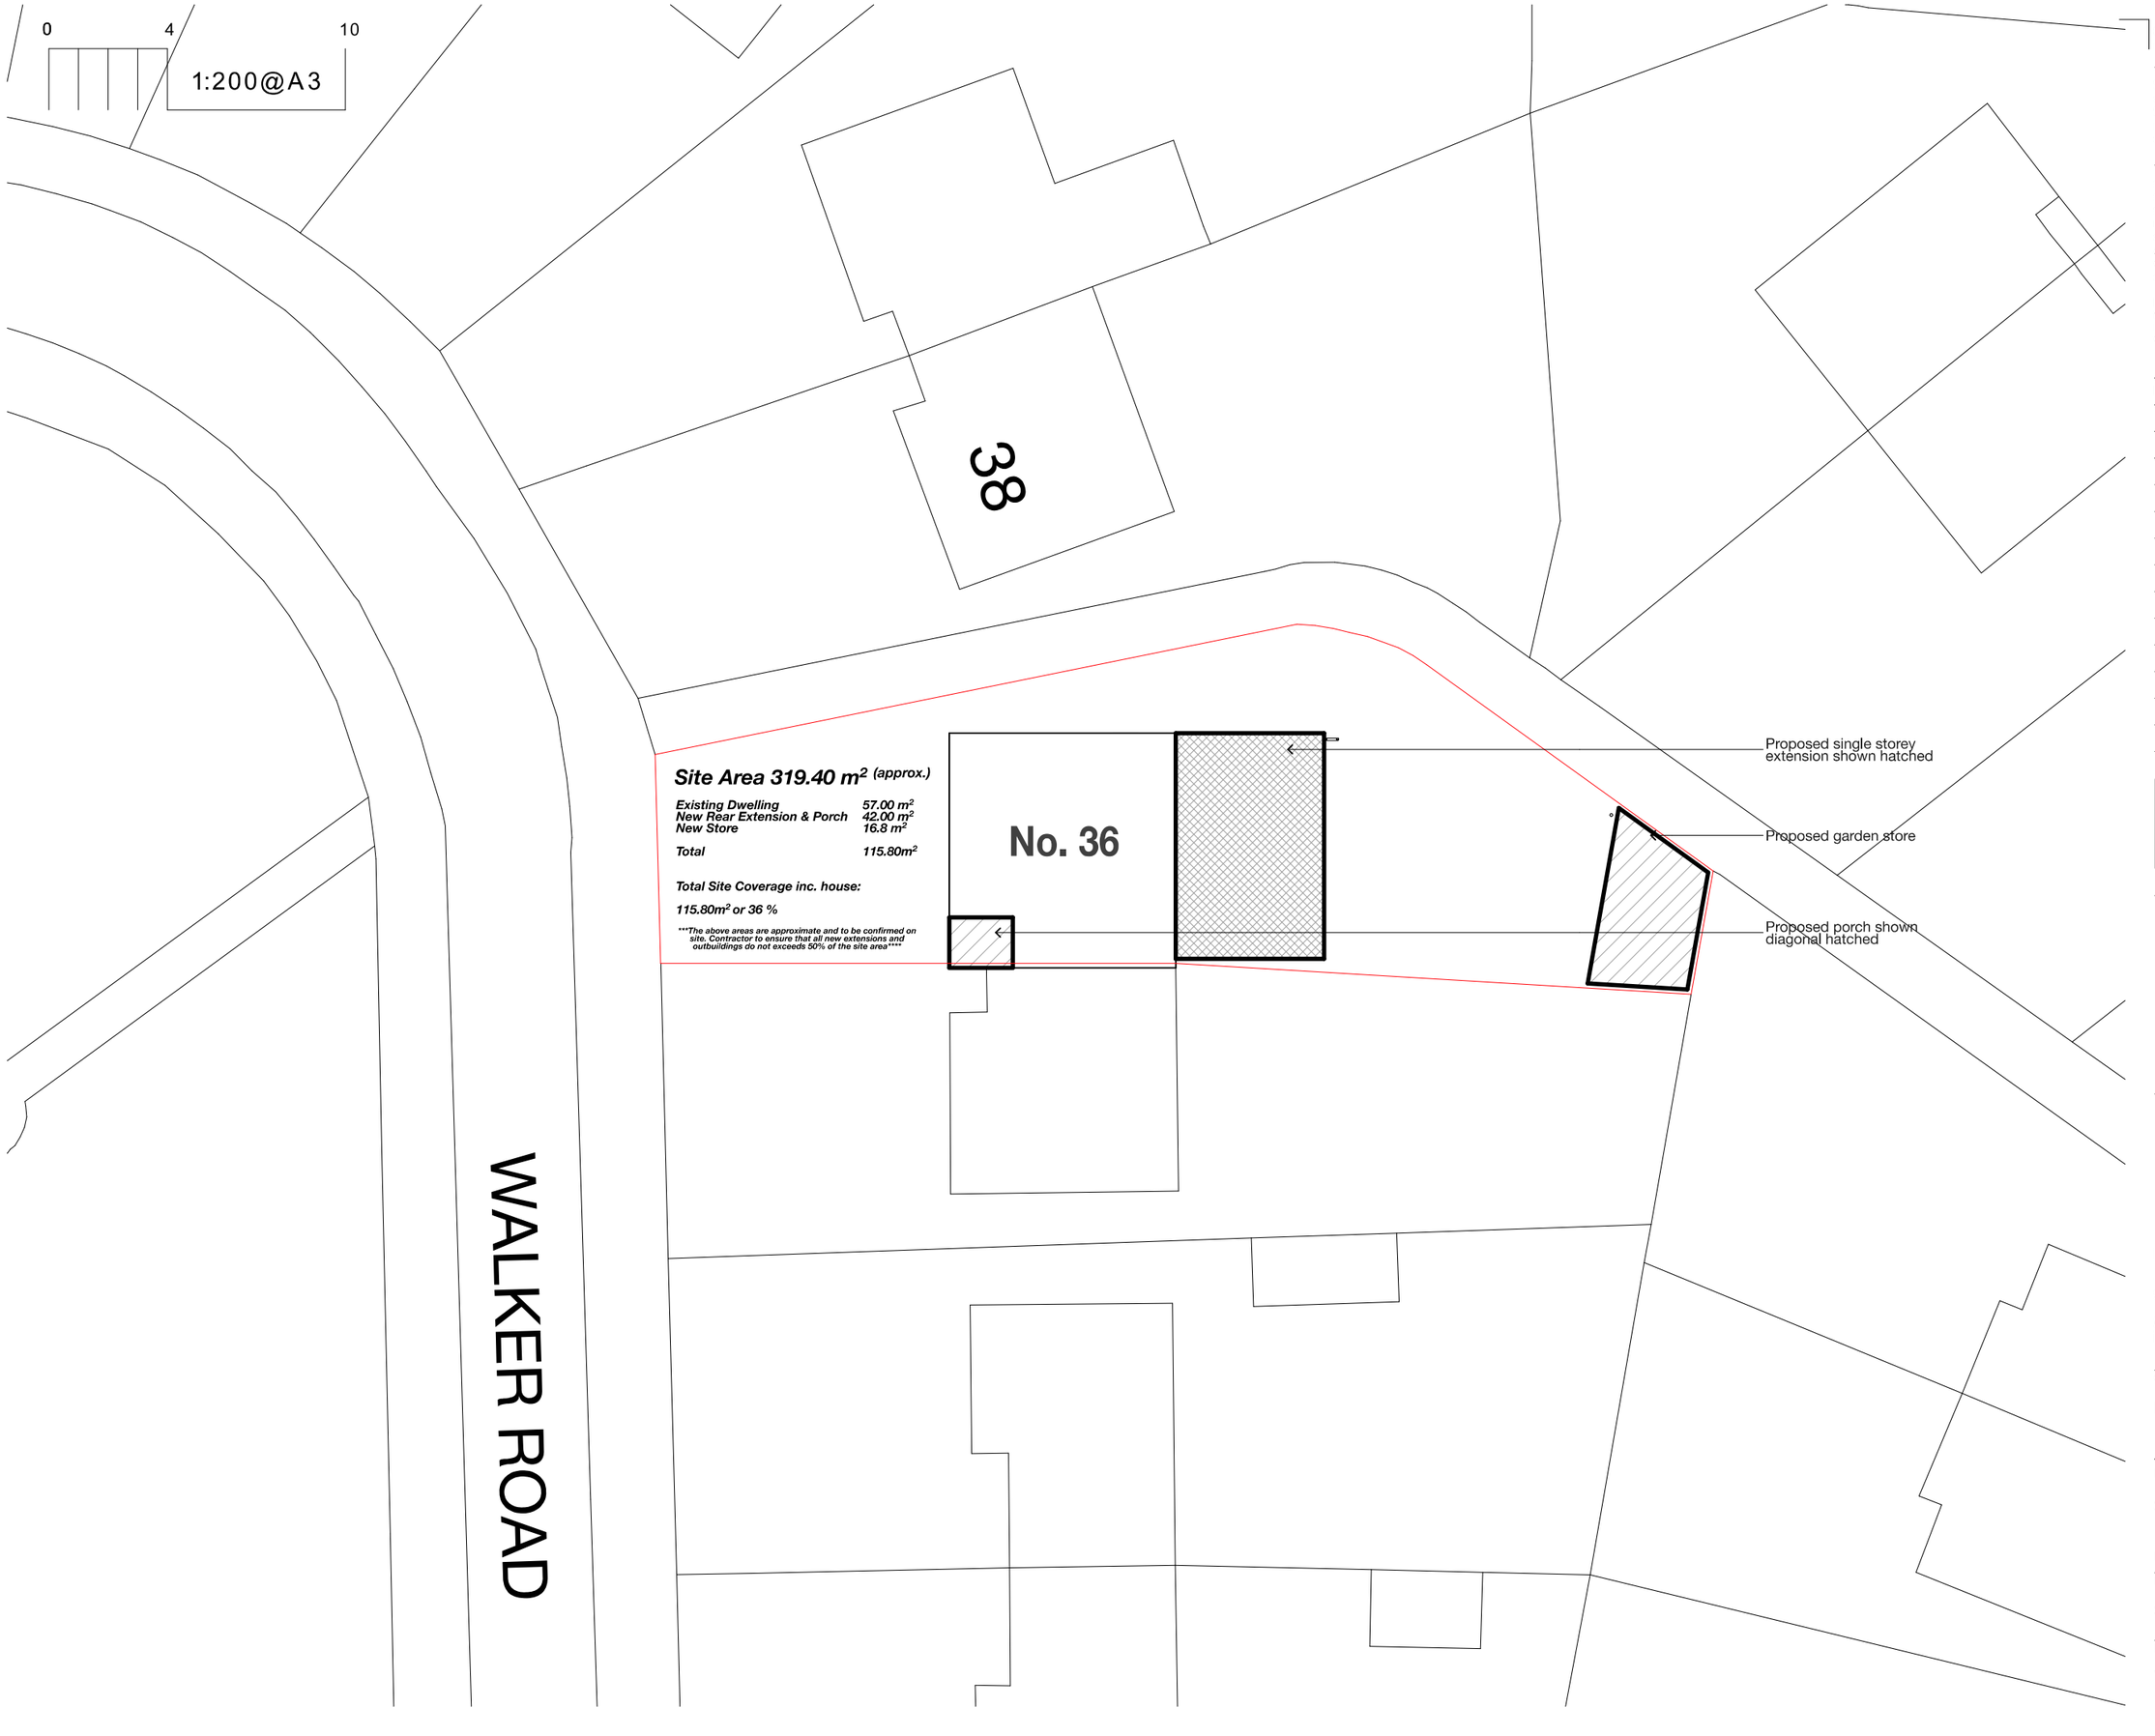


Copyright © FLOCC Studio Ltd. All rights reserved.

This drawing is the property of FLOCC Studio Limited therefore, will require the express written authorisation of FLOCC Studio Ltd. for its total or partial reproduction, as well as exploitation, distribution and marketing.

These drawings are for the purpose of achieving planning and building regulations approval only and subject to final review/ approval by building control. All drawings must be read in conjunction with structural engineers design drawings and calculations. All products to be installed in accordance with manufacturers recommendation and details.

Do not scale this drawing. All dimensions are to be verified on site and any discrepancies reported before commencement of any work.

Issue/ Rev	Description	Date
#	Initial Issue	26.10.23
A	Store added to plans	26.02.24
B	Store size reduced	07.05.24
C	Store size reduced	17.05.24

FOR PLANNING/ BUILDING CONTROL APPROVAL

flocc

Flocc Studio Ltd.

157 Harcourt Street
Stockport SK56UP

0161 307 1766
info@floccstudio.co.uk

Client

Nayab Butt

Project Description

36 Walker Road, Manchester

Project Number **WAL036**

Drawing Title

Site Plan - Proposed

Drawing Number **WD2.2**

Scale **1:200 @ A3**