

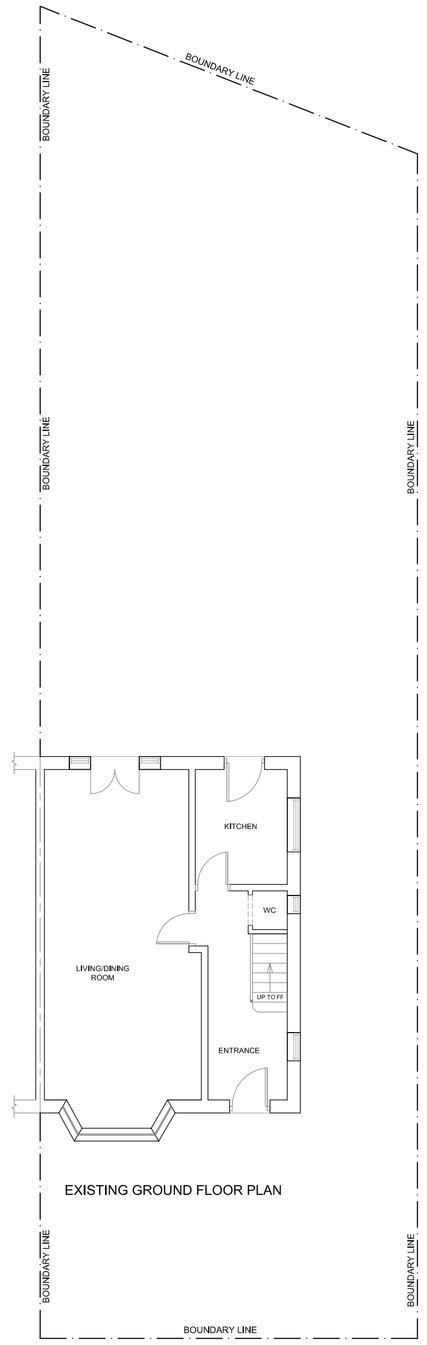


EXISTING GROUND FLOOR PLAN

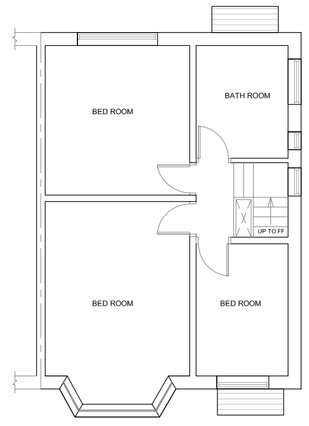

EXISTING FIRST FLOOR PLAN

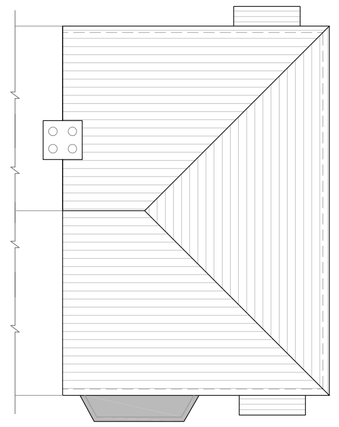

EXISTING ROOF PLAN




EXISTING FRONT ELEVATION




EXISTING REAR ELEVATION



EXISTING SIDE ELEVATION

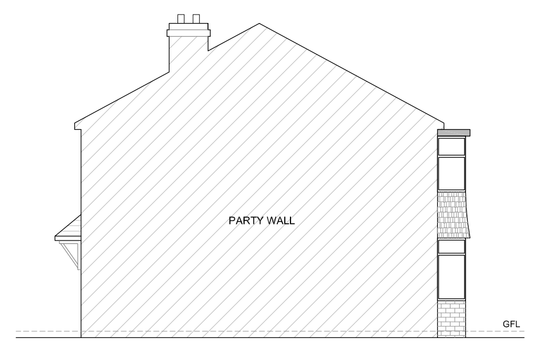

EXISTING SIDE ELEVATION

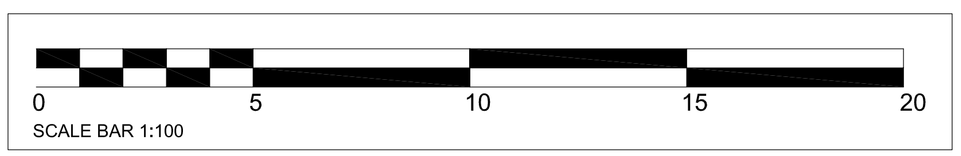

Date	Rev.		Initials	

- THIS DRAWING IS SUBJECT TO COPYRIGHT AND IS NOT TO BE REPRODUCED IN PART OR WHOLE WITHOUT APPROVAL.
- ALL DIMENSIONS TO BE CHECKED ON SITE BY CONTRACTOR AND DISCREPANCIES CLARIFIED WITH THE CLIENT PRIOR TO COMMENCEMENT.
- THESE DRAWINGS ARE PREPARED FOR PLANNING PURPOSES ONLY.

Project: 16 FAIRMILE DRIVE, MANCHESTER, M20 5WS.

Client: MR M. AL-RIKABI

Title: EXISTING FLOORS PLANS & ELEVATIONS

Date: APRIL 2024

Scale: 1:100 @ A1 SHEET

Drawing No.: HS2402 - 01

REV.