

NOTES

ALL DIMENSIONS TO BE CHECKED ON SITE PRIOR TO ANY MANUFACTURING OR FABRICATION AND ANY ANOMALIES TO BE BROUGHT TO THE ATTENTION OF THE ARCHITECT.

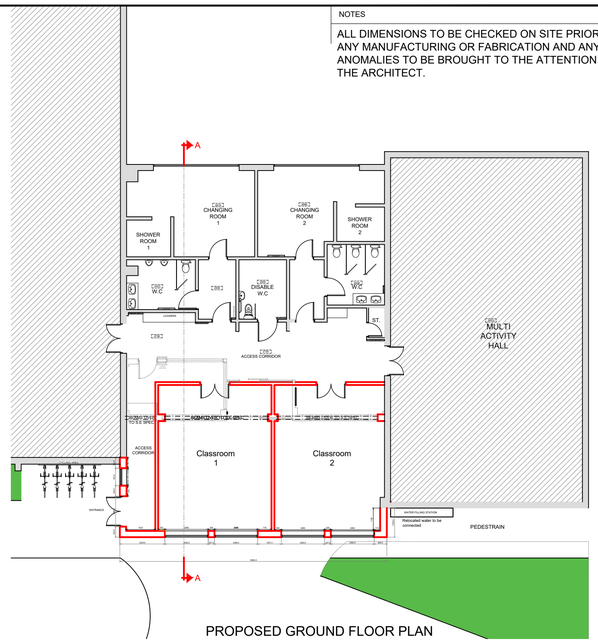

PROPOSED GROUND FLOOR PLAN

EXISTING ROOF ANGLE TO BE CHECK ON SITE
PROPOSED ROOF TO BE CARRIED OUT TO MATCH EXISTING

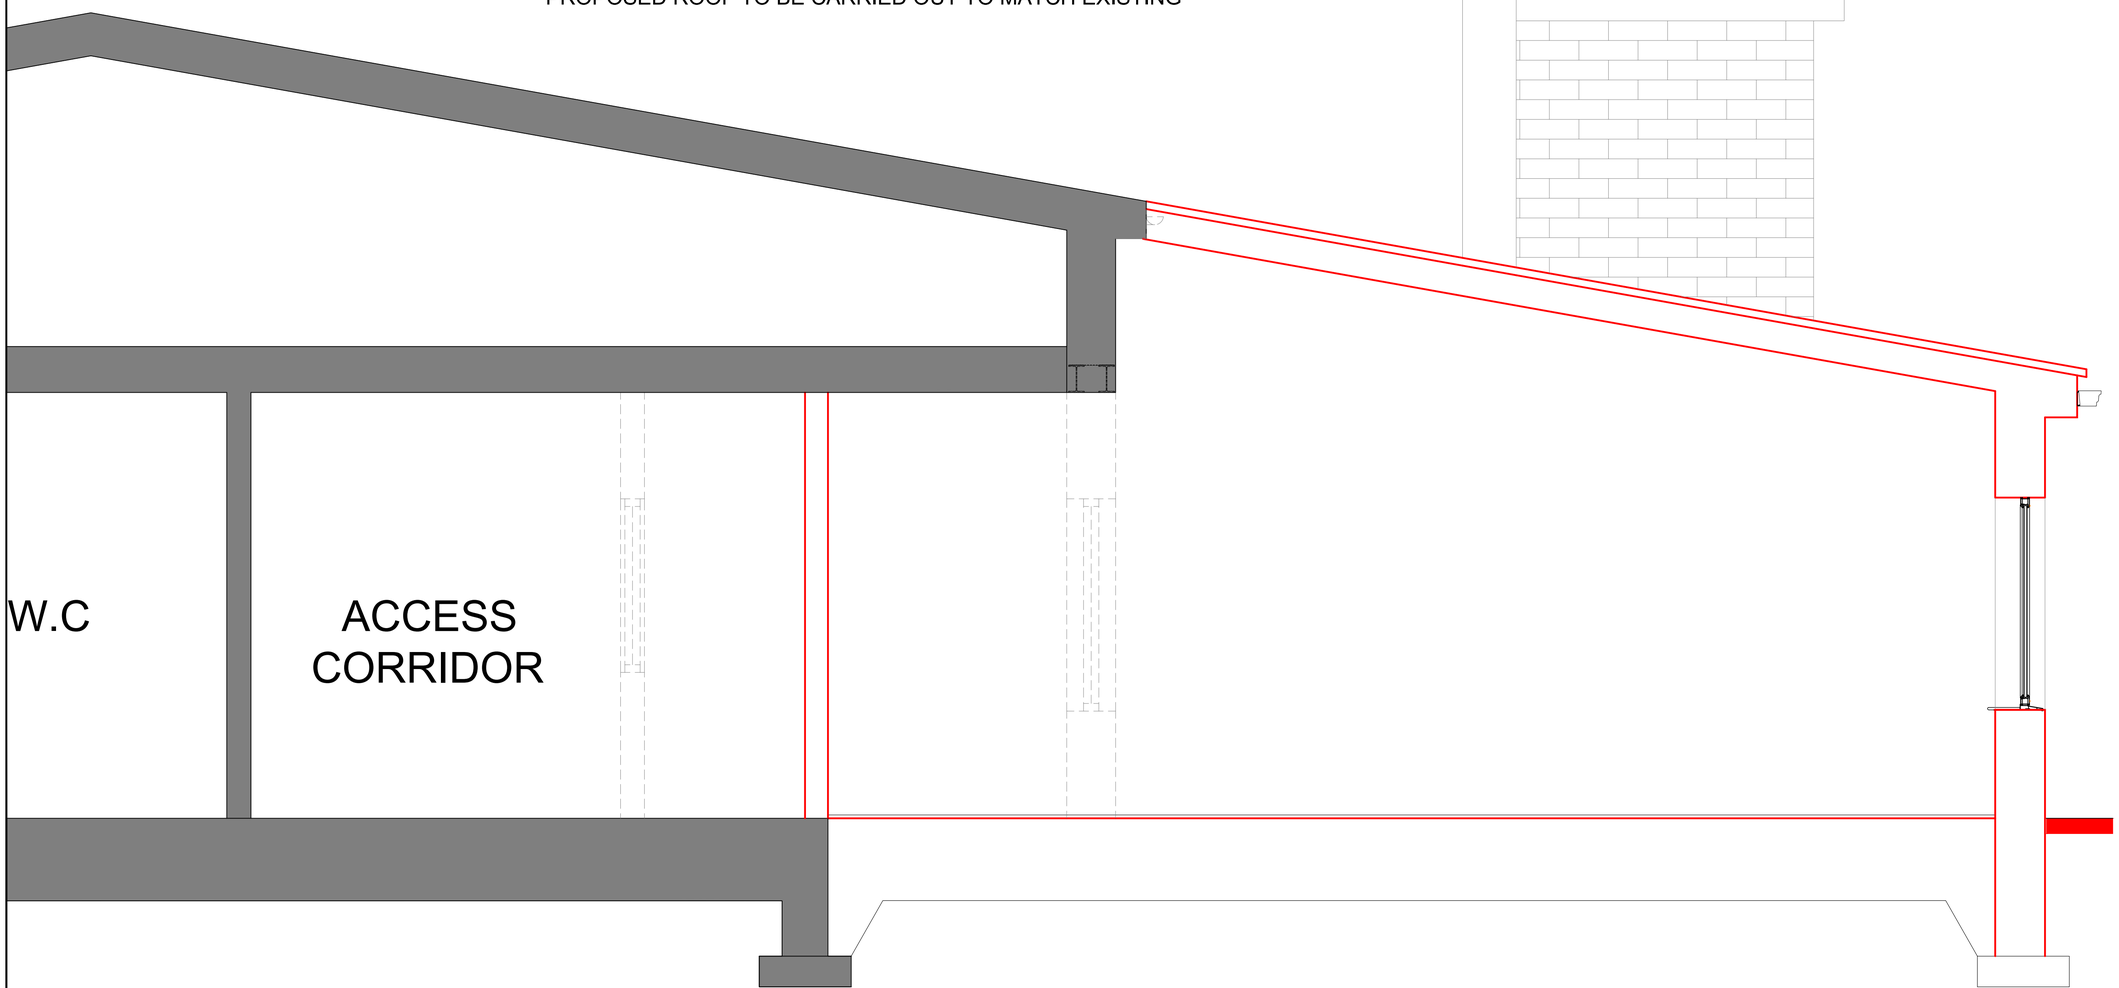

REV	AMENDMENTS	BY	DATE
A	FIRST ISSUE	ET	19.03.24

PROJECT

PROPOSED
ALTERATIONS/EXTENSION
ALWORTH ROAD
BLACKLEY
MANCHESTER
M9 0RP

CLIENT

MR JULIAN SHAW

DRAWING TITLE

PROPOSED SECTION

PROPOSALS

DRAWN	ET	DATE	19.03.24
CHECKED		SCALE	1:20(A1)
APPROVED			

HOWARD & SEDDON A.R.I.B.A.
CHARTERED ARCHITECTS
64 WASHWAY ROAD
SALE, CHESHIRE, M33 7RE
TEL NO. 0161 - 973 8296
FAX NO. 0161 - 962 3485
E-MAIL : ADMIN@HOWARDANDSEDDON.CO.UK

JOB No.	DRG No.	REVISION
15,729	102	A