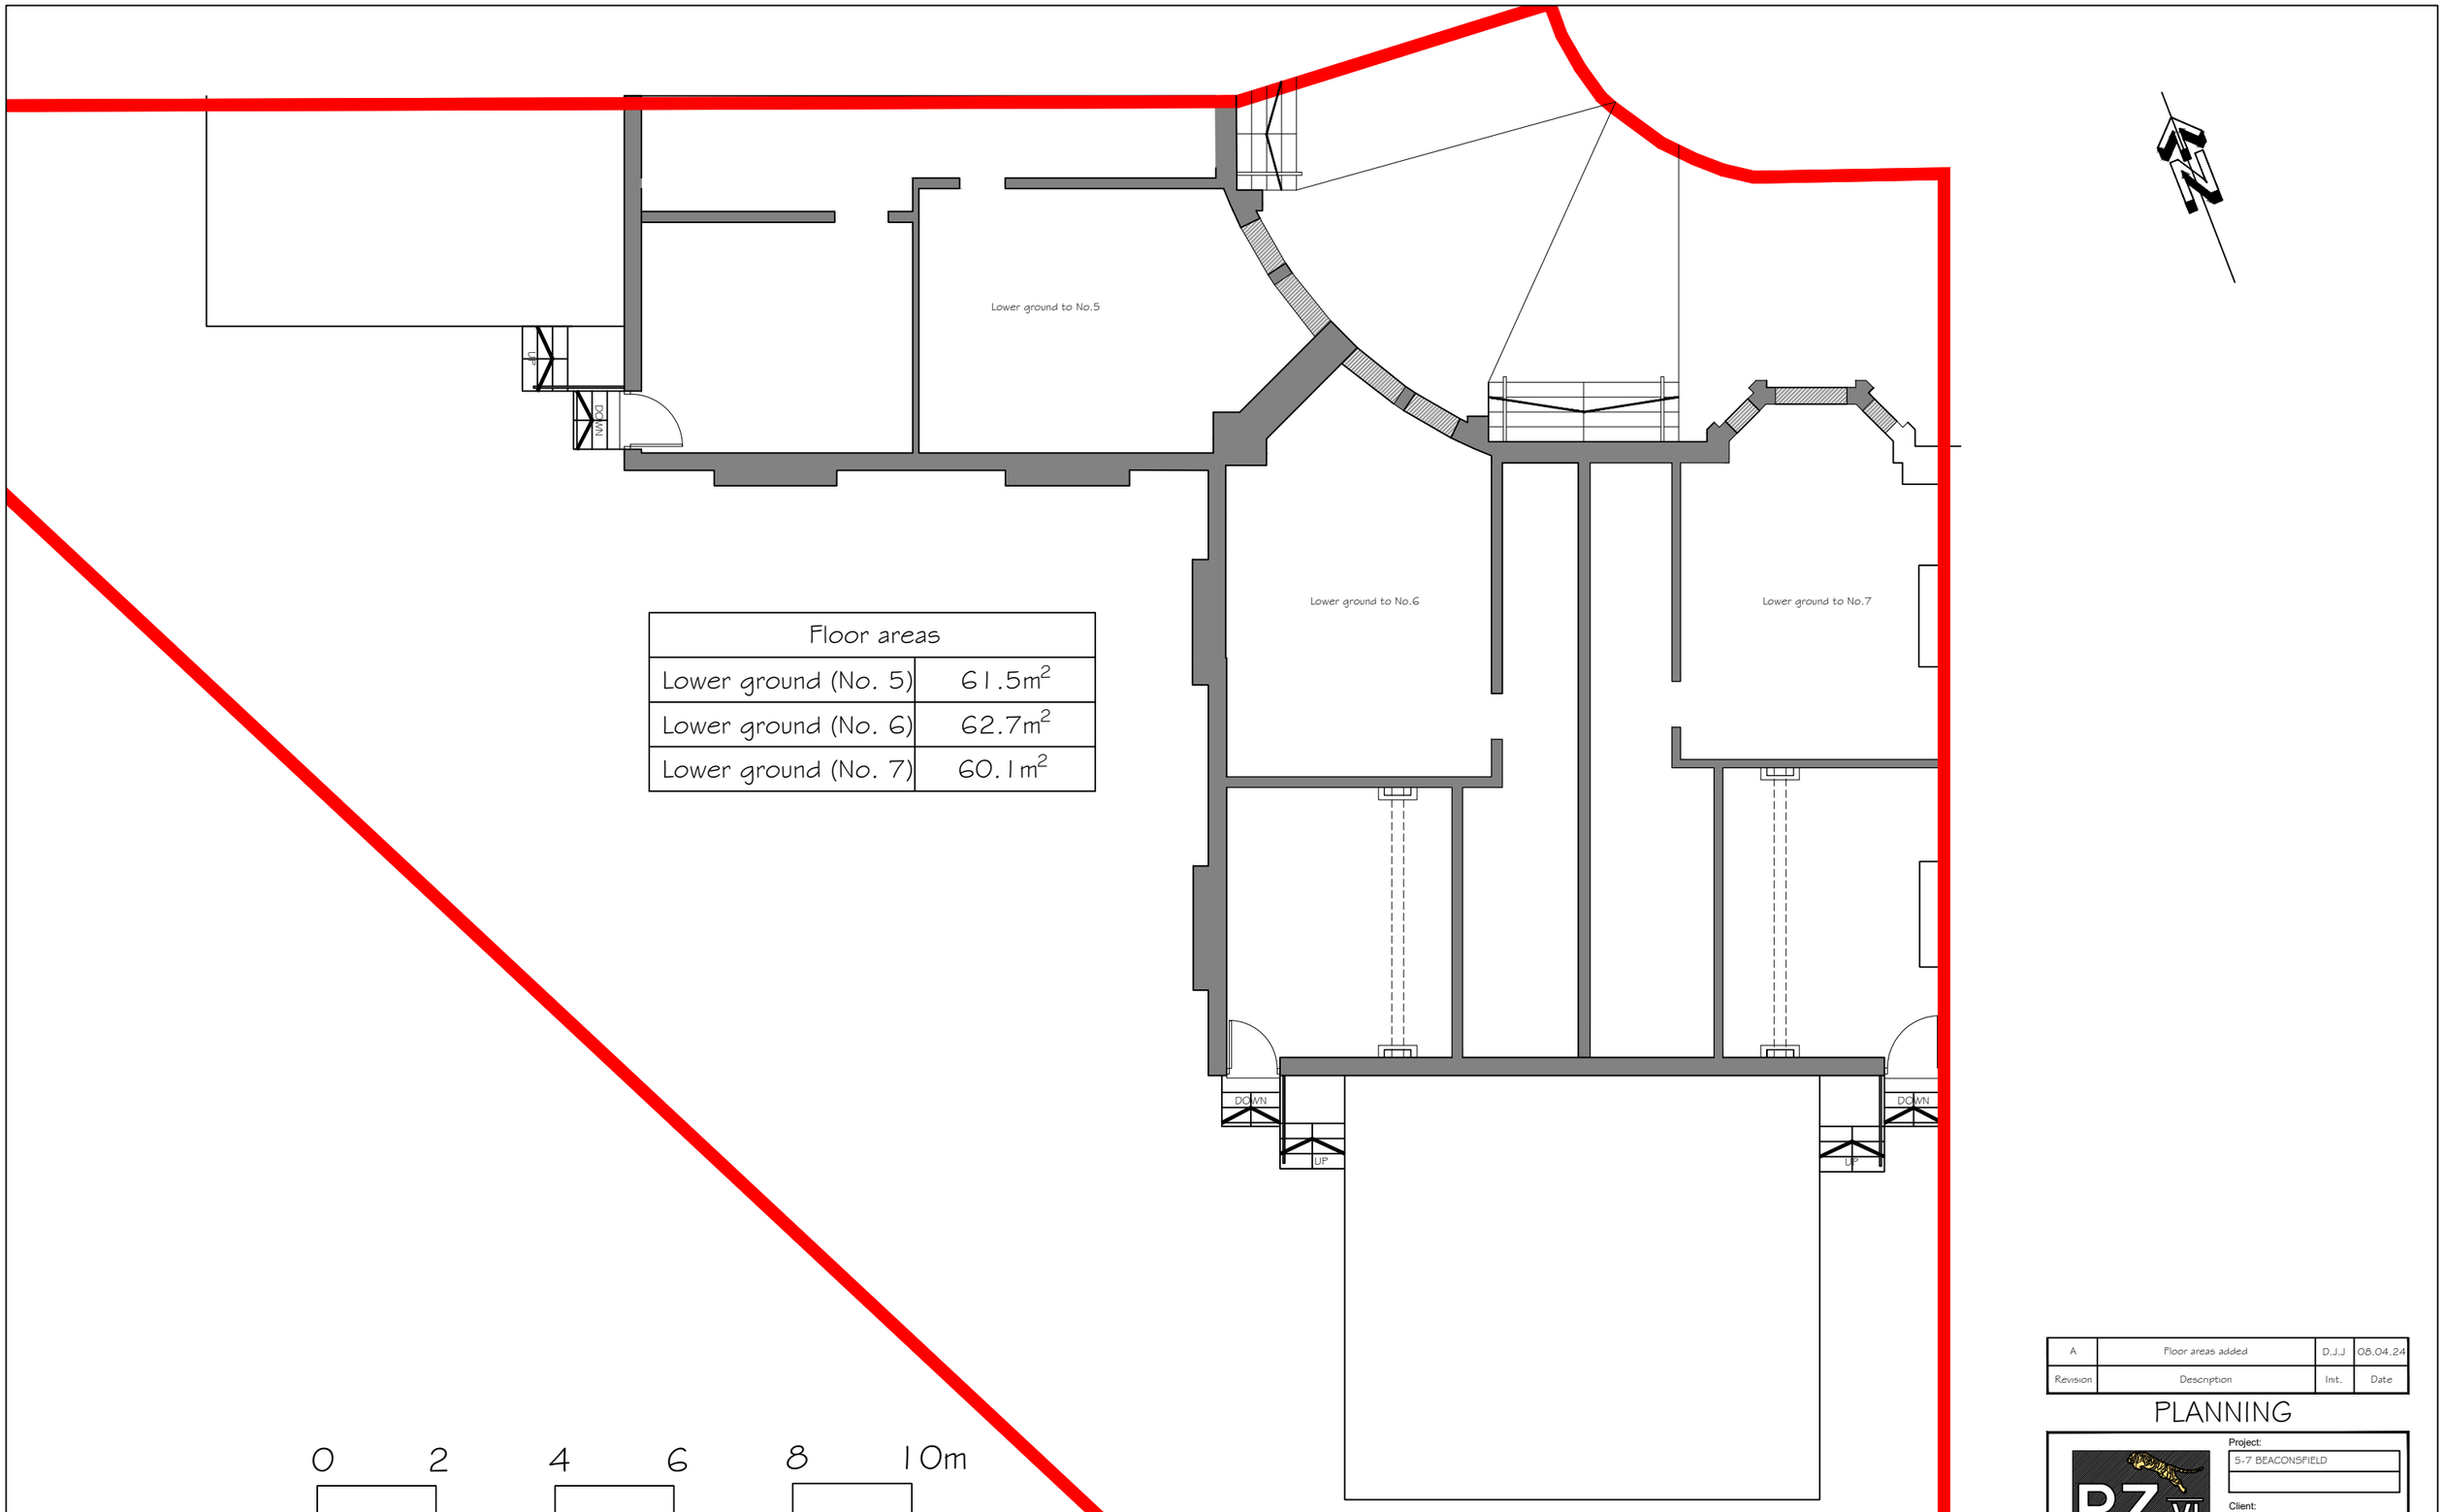


Floor areas	
Lower ground (No. 5)	61.5m²
Lower ground (No. 6)	62.7m²
Lower ground (No. 7)	60.1m²

0 2 4 6 8 10m

Lower ground

Revision	Description	Int.	Date
A	Floor areas added	D.J.J	08.04.24

PLANNING

PZ VI Architects & Designers

Tel: 07973 616 036
E-mail:info@pzvi-architects.co.uk

Project: 5-7 BEACONSFIELD

Client: THIS SPACE LTD

Drawing Title: EXISTING LOWER GROUND FLOOR PLAN

Drawing No:	Rev:	Drawn By:	Checked:	Scale:	Date:
KR845-PL-103	A	D.J.J	J. Albutt	1:100 @ A3	18.07.2023