
GENERAL NOTES

© This drawing remains the copyright of Unwin Jones Partnership.
DO NOT SCALE from this drawing. If in doubt ask. If you have received this drawing electronically in PDF format it may not be to the correct scale when printed, and is not to be used for measurement purposes.

1 0 5 10 15 20 25m

Scale 1:200

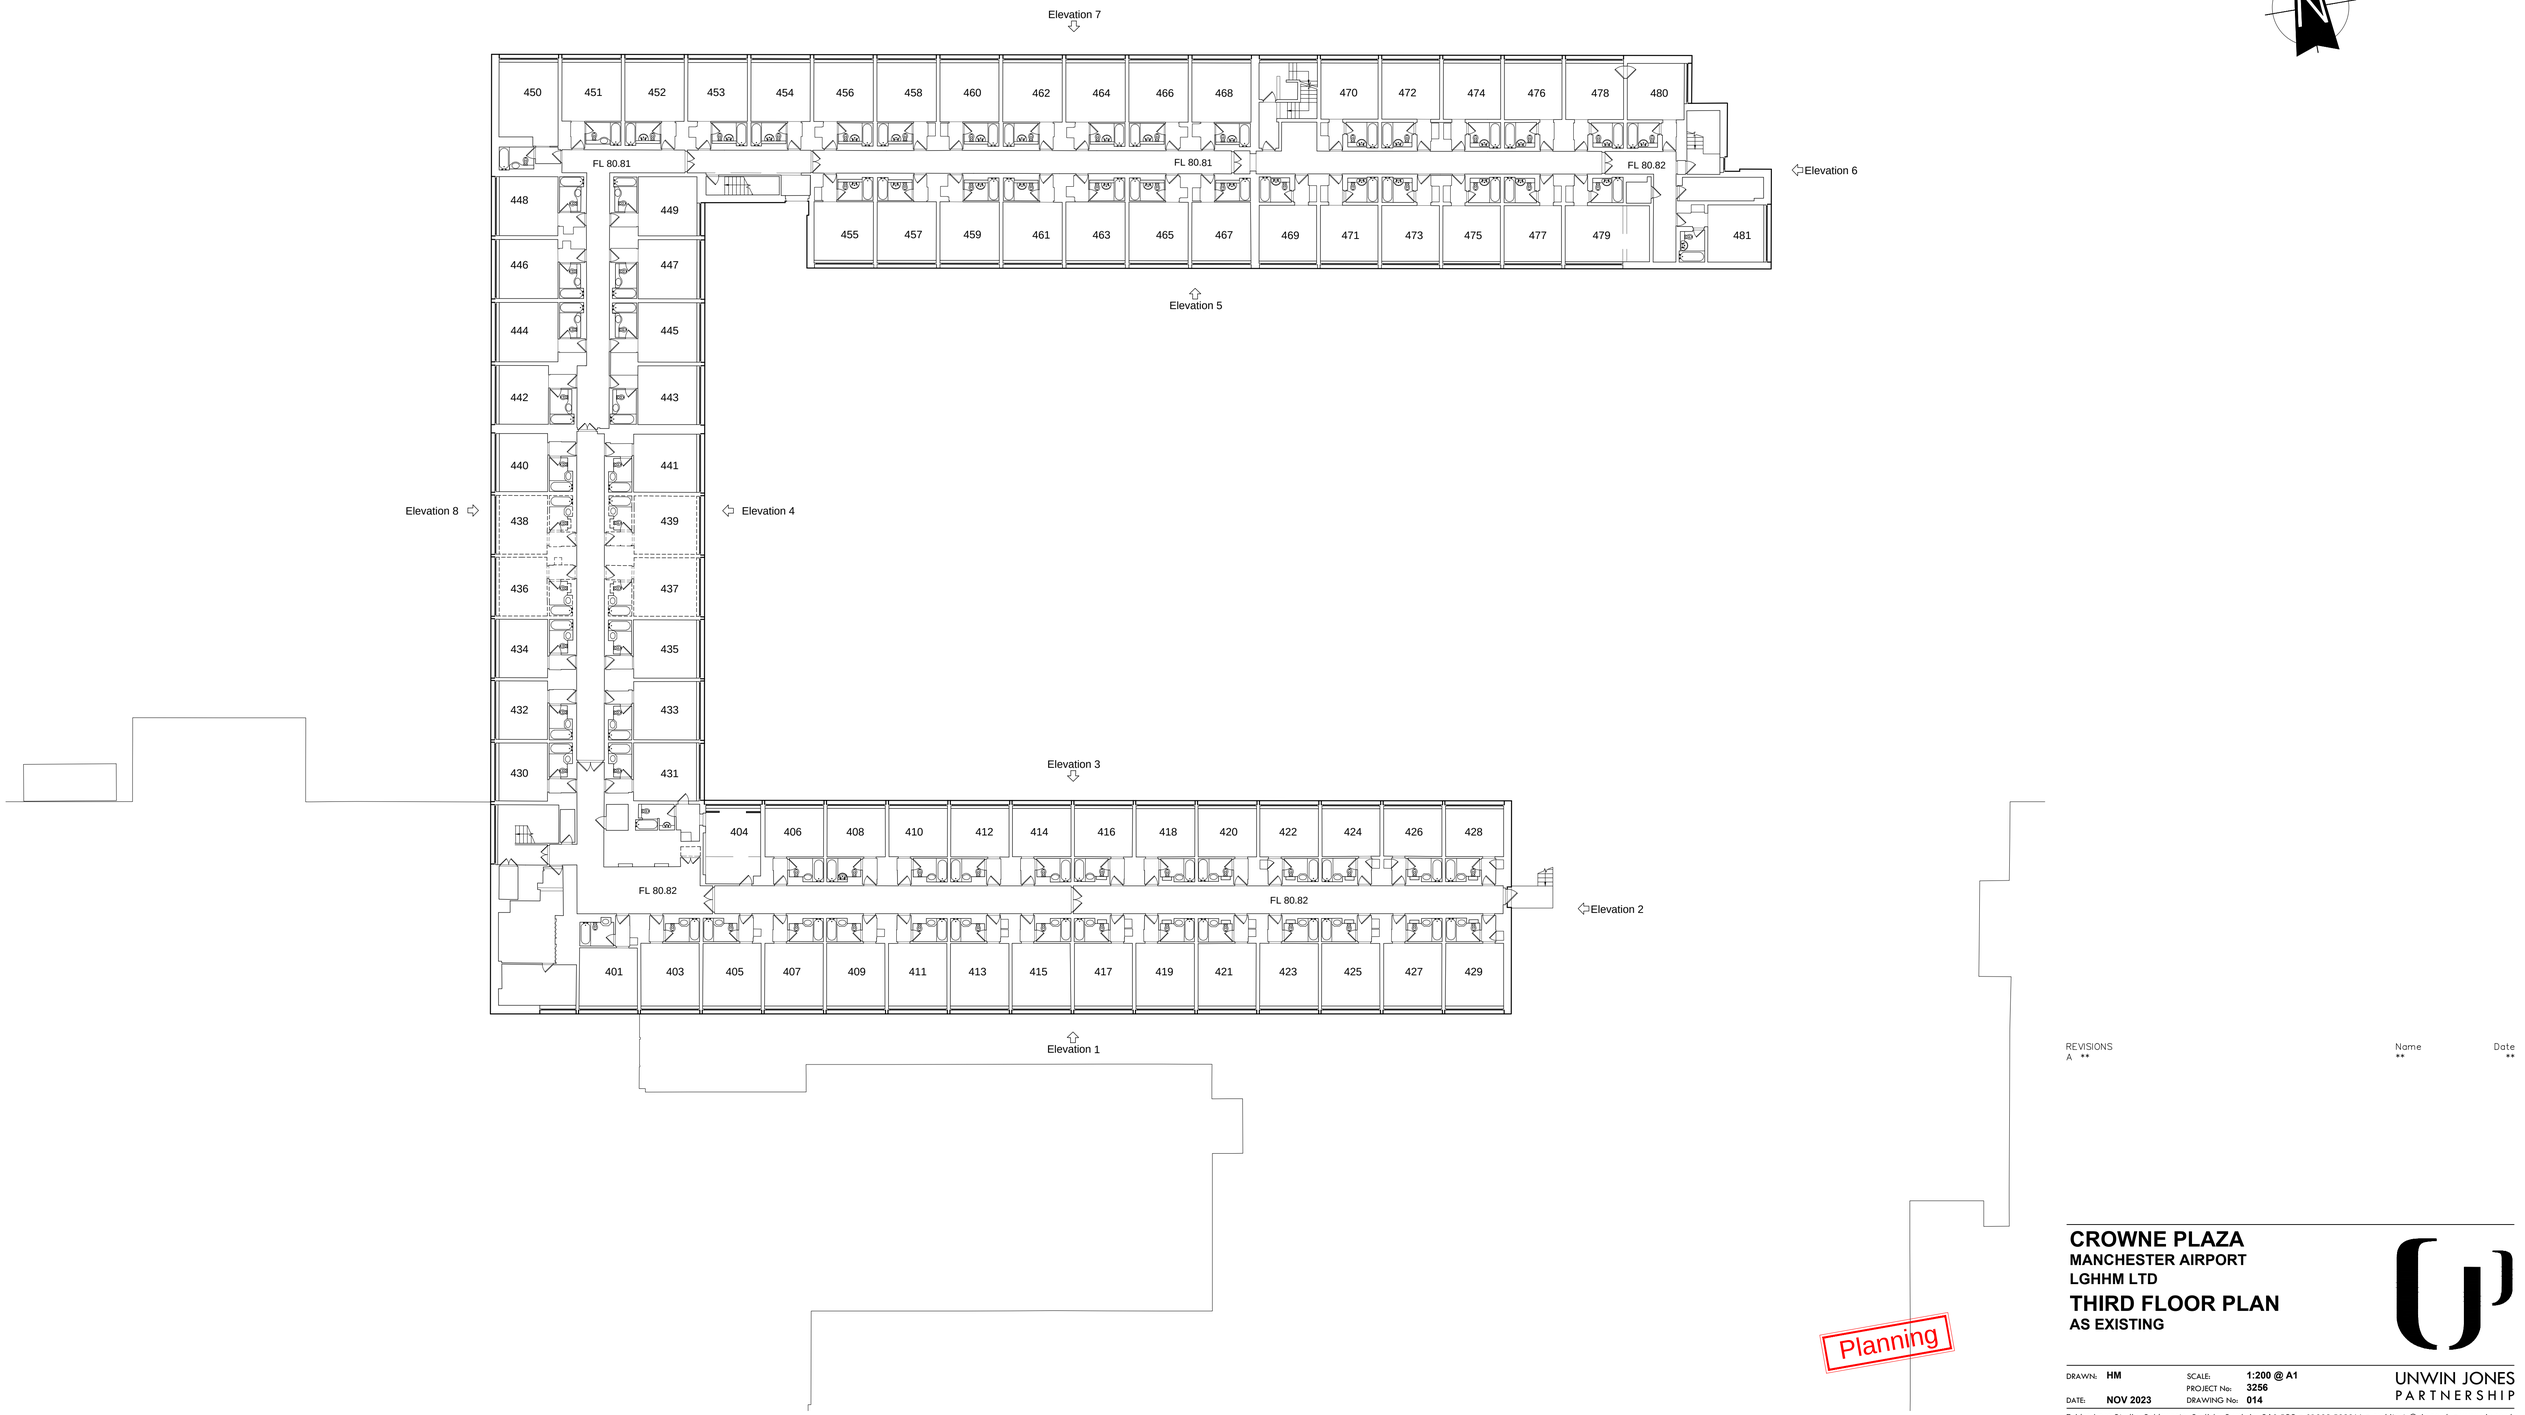



Planning

REVISIONS	Name	Date
A **	**	**

CROWNE PLAZA
MANCHESTER AIRPORT
LGHHM LTD
THIRD FLOOR PLAN
AS EXISTING

DRAWN: HM
DATE: NOV 2023
SCALE: 1:200 @ A1
PROJECT No: 3256
DRAWING No: 014

UNWIN JONES PARTNERSHIP

Bridge Lane Studio, Caldewgate, Carlisle, Cumbria, CA2 5SS • 01228 528266 • architects@ujp.co.uk • www.ujp.co.uk