
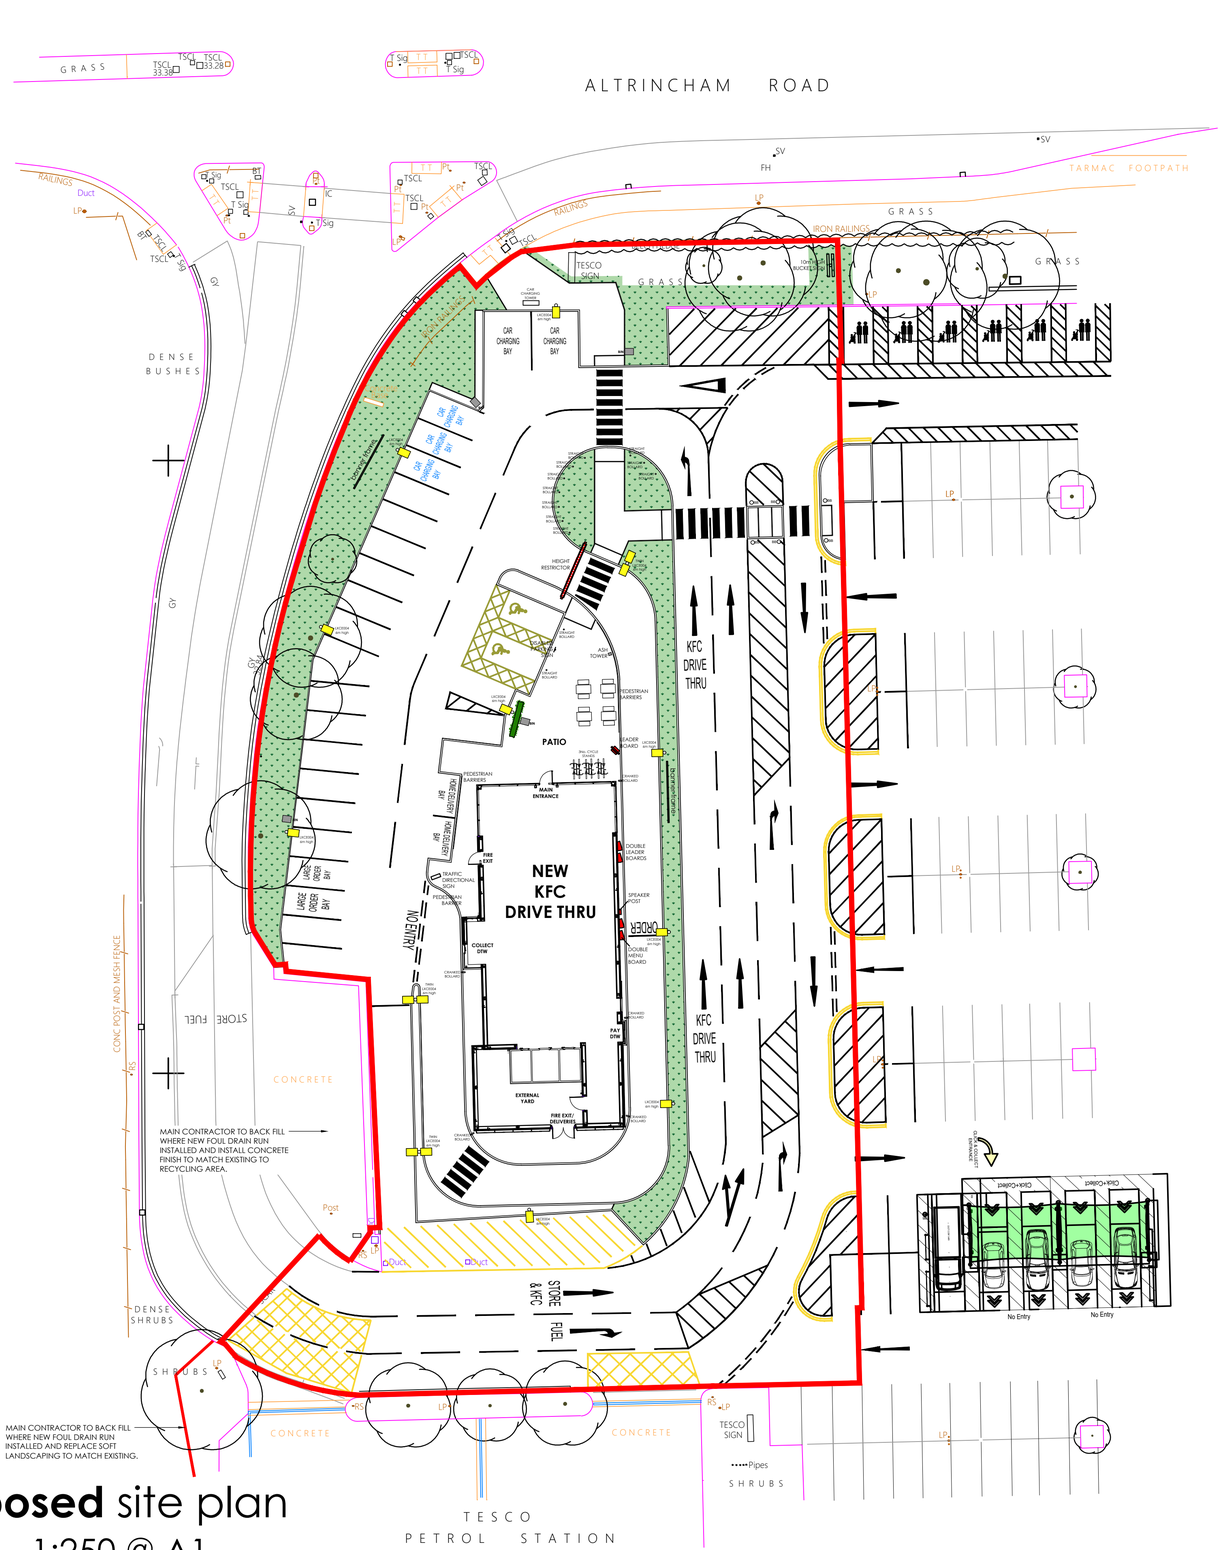


Proposed site plan

scale - 1:250 @ A1

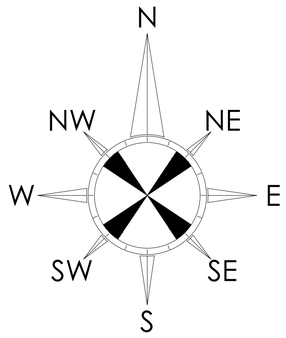

© copyright 2021

This drawing and the copyrights and patents therein are the designer's property and may not be used or reproduced - only under contract. All rights reserved.

rev	date	description
B	09-5-24	Car park layout altered to suit latest proposed working landscaping plan ref: G910D.
A	28-1-22	Car park layout altered as instructed by planning consultant.

Frank Belshaw
Building Surveyors Limited

wheatley springs barn, wheatley lane road,
barrowford, nelson, lancashire. BB9 6QS.
tel no. (01282) 699668. fax no. (01282) 602447.

Soul Foods Group

KFC

260 MODEL DRIVE THRU

store address

BAGULEY

SECTION OF TESCO CAR PARK
ALTRINCHAM ROAD, BAGULEY,
MANCHESTER, M23 9TJ

client

CHICKEN CABINS LTD

drawing title

PROPOSED

SITE LAYOUT PLAN

drawn by	checked	date
CAM	----	26/10/21
store no.	scale	
0000	1:250 @ A1	

KFC drawing no.	FB ref.	revision
0000/2022/P121	2020/75	B