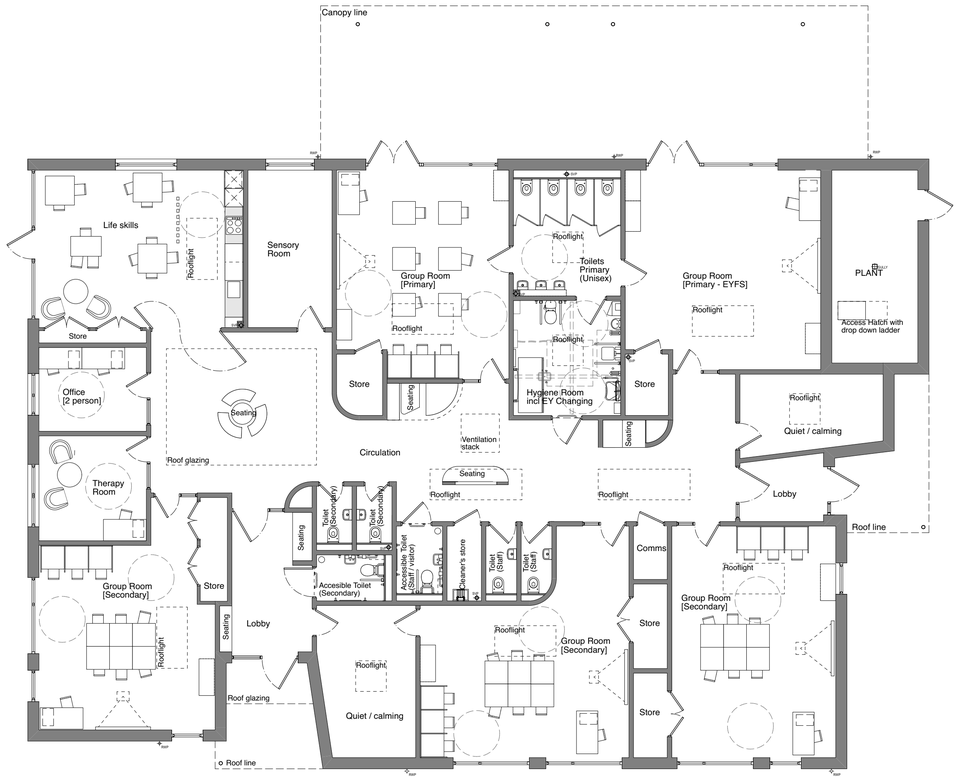


PROPOSED GROUND FLOOR PLAN

Scale: 1:100

NOTES

AREAS:
FLOOR AREA GIA: 501 SQM

P06 11/07/2024 Planning issue.

revisions

CoARC
COLLABORATIVE ARCHITECTURE

coarc.co.uk 0121 769 2414 studio@coarc.co.uk

project title
SPECIALLY RESOURCED PROVISION (SRP) BUILDING

client
UNITED LEARNING

project address
WILLIAM HULME'S GRAMMAR SCHOOL

drawing title
PROPOSED GROUND FLOOR PLAN

PLANNING

N

0 1 2 3 4 5 M

scale
1:100 @A1

date
19/02/2024

drawing no.
WHGS-COA-XX-00-D-A-0025

revision
P06

drawing no. BIM legend:
PROJECT-ORIGINATOR-FUNCTIONAL BREAKDOWN-SPATIAL BREAKDOWN-FORM-DISCIPLINE-NUMBER

All dimensions to be checked & verified on site. Dimensions structural unless noted otherwise. Drawings to be read in conjunction with specification. Any bracketed dimensions are for checking and not for setting out purposes. Any discrepancies with other project information, existing building or site features are to be reported to the Architect before commencement. Do not scale from printed drawings without checking with the architect. © CoARC Ltd. The contents of this drawing may not be reproduced in whole or in part without express permission of CoARC Ltd