
PROPOSED GA SITE PLAN

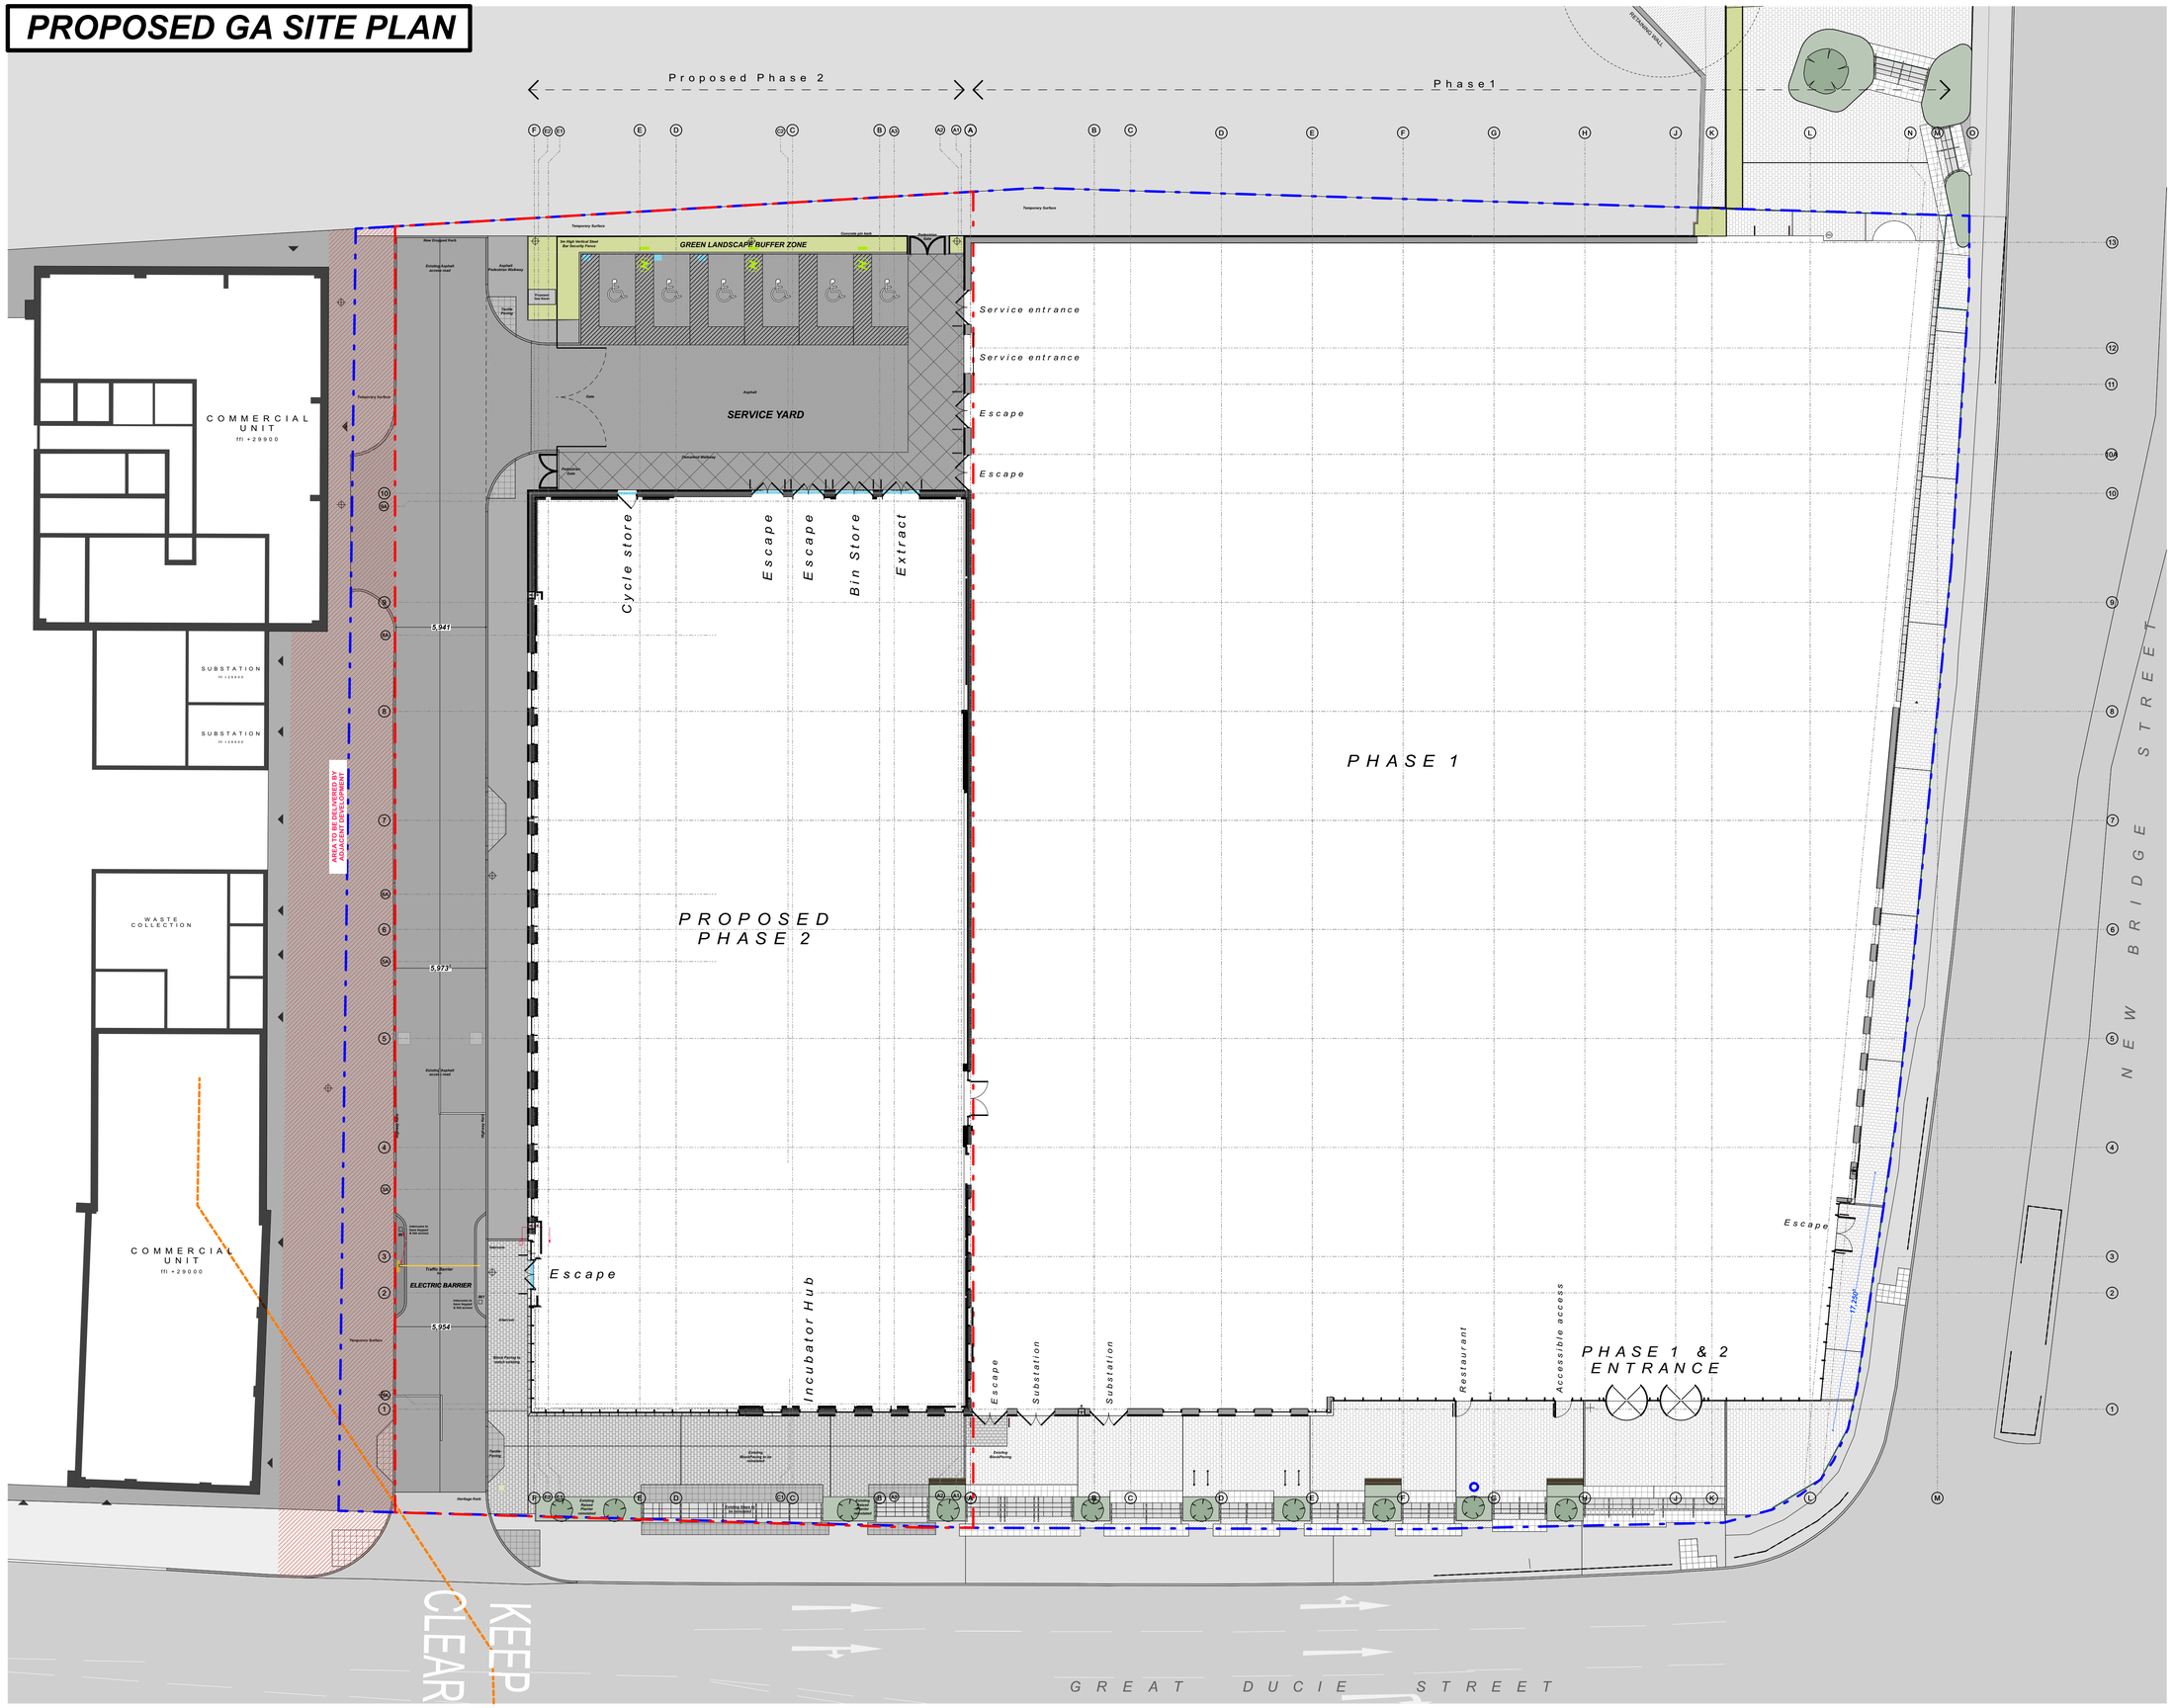

This document is © Bond Bryan Architects Ltd & © SimpsonHaugh and Partners . If in doubt ASK. Drawing measurements shall not be obtained by scaling. Verify all dimensions prior to construction. Immediately report any discrepancies on this document to the Originator. This document shall be read in conjunction with associated models, specifications and related consultant's documents.

North

Notes

rev	description	drawn	checked	date
C02	Access road dimensions added	GQ	GQ	18.04.24
C01	Issued for Contractors Proposals	BS	GQ	18.08.23
P13	Updated for planning	BS	GQ	27.07.23
P12	Updated to WDC comments	GQ	GQ	20.07.23
P11	Service yard gates updated.	GQ	GQ	15.06.23
P10	Amended to suit college comments	RM	RM	09.06.23
P09	Stage 4 Issue	RM	RM	31.03.23
P08	Issued for Planning	RM	RM	09.03.23
P07	Issued for Planning	RM	RM	15.02.23
P06	updated Red Line Boundary	RM	RM	13.02.23
P05	Draft for Planning Submission	TP	RM	31.01.23
P04	Draft red line boundary for planning	TP	RM	27.01.23
P03	Stage 3 Submission	TP	RM	18.11.22
P02	General update	RM	--	16/03/22
P01.1	Draft issue for vehicle tracking	RM	RM	03/02/22
P01	First Issue	RM	JW	30/10/21

BOND BRYAN

The Church Studio Springvale Road Sheffield S10 1LP

t 0114 266 2040

e TMC-City@bondbryan.co.uk

w www.bondbryan.co.uk

simpsonhaugh

Riverside 4 Commercial Street Manchester M15 4RQ

t 0161 835 2345

e mail@simpsonhaugh.com

w www.simpsonhaugh.com

City Centre Phase 2

City Centre Site

-

The Manchester College

PROPOSED SITE GA PLAN

project	originator	volume	level	type	role	number
CCPH2	BBA	ZZ	ZZ	DR	A	1003

Originator project ref: **21187**

Purpose of Issue: **DESIGN**

scale(s): **1:200**

status : **A4**

APPROVED AND ACCEPTED

original paper size: **A1**

revision : **C02**

CONTRACTUAL