

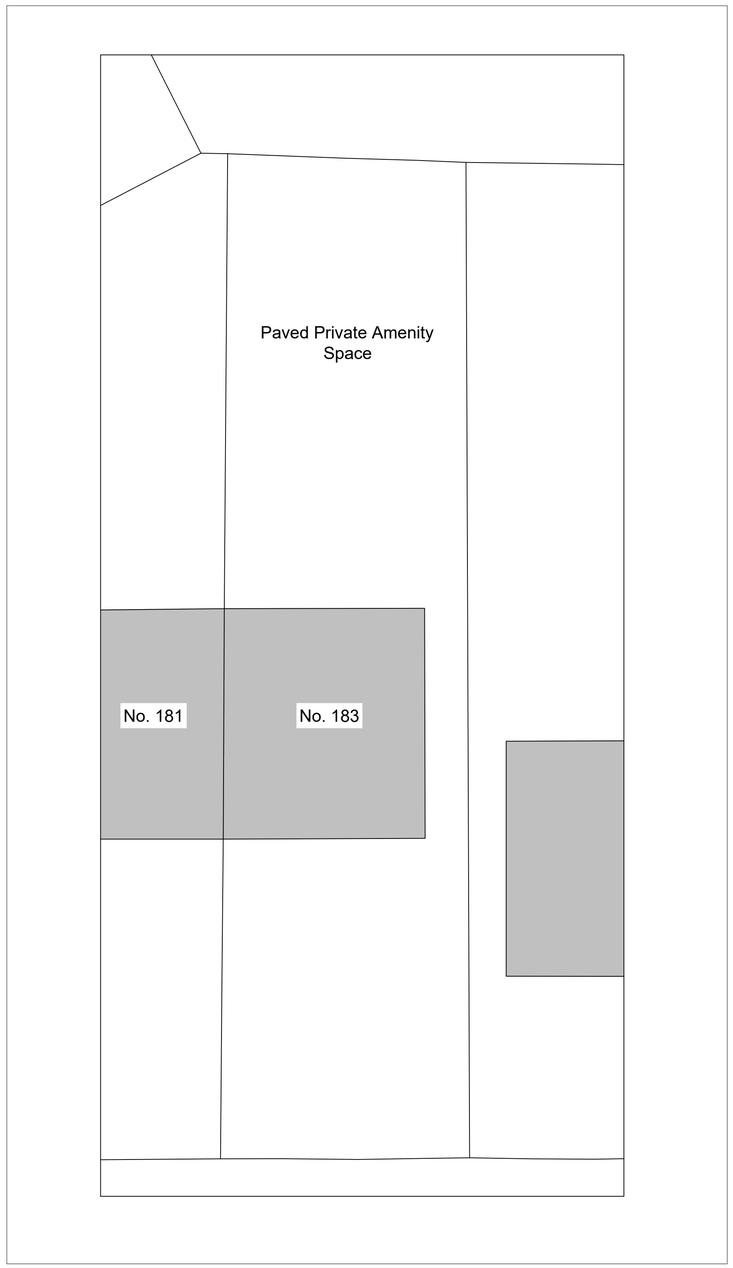



Existing Site Layout Plan Scale 1:100

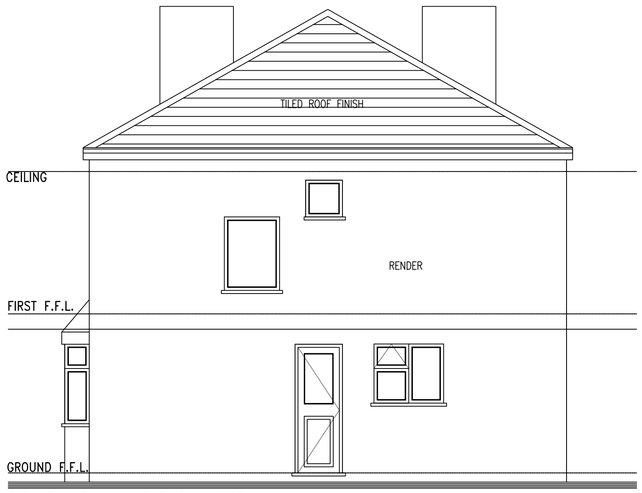

Existing Side Elevation

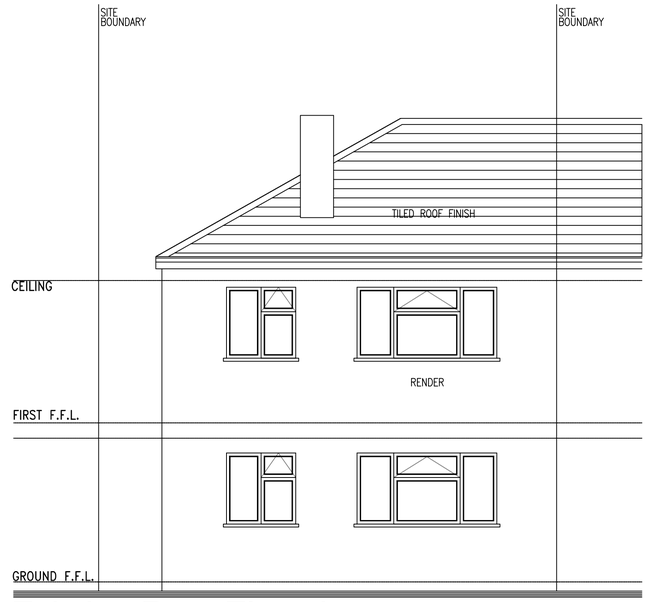

Existing Rear Elevation

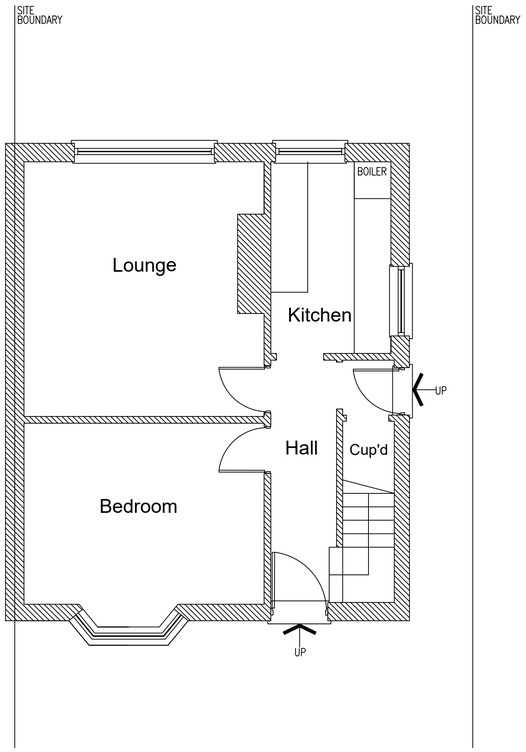

Existing Ground Floor Plan

0m 1m 2m 3m 4m 5m

AJ ARCHITECTURAL LTD

Rev.	Description	By	Date

Project: Mr M Whitelock, 183 Parrs Wood Road, Manchester, M20 4RR	Drawing Title: Existing Layouts
	Drawing No.: Whitelock/01 — Rev.:
1. Figured dimensions to be followed in preference to scale. 2. All dimensions to be checked on site prior to the commencement of any work. Any discrepancies to be reported immediately & resolved prior to work commencing. 3. This drawing is the copyright of AJ Architectural LTD. and may not be copied or used without prior consent.	Drawn by: J.TD. — Scale: 1:50@A1 1:100@A1 — Date: Feb' 24