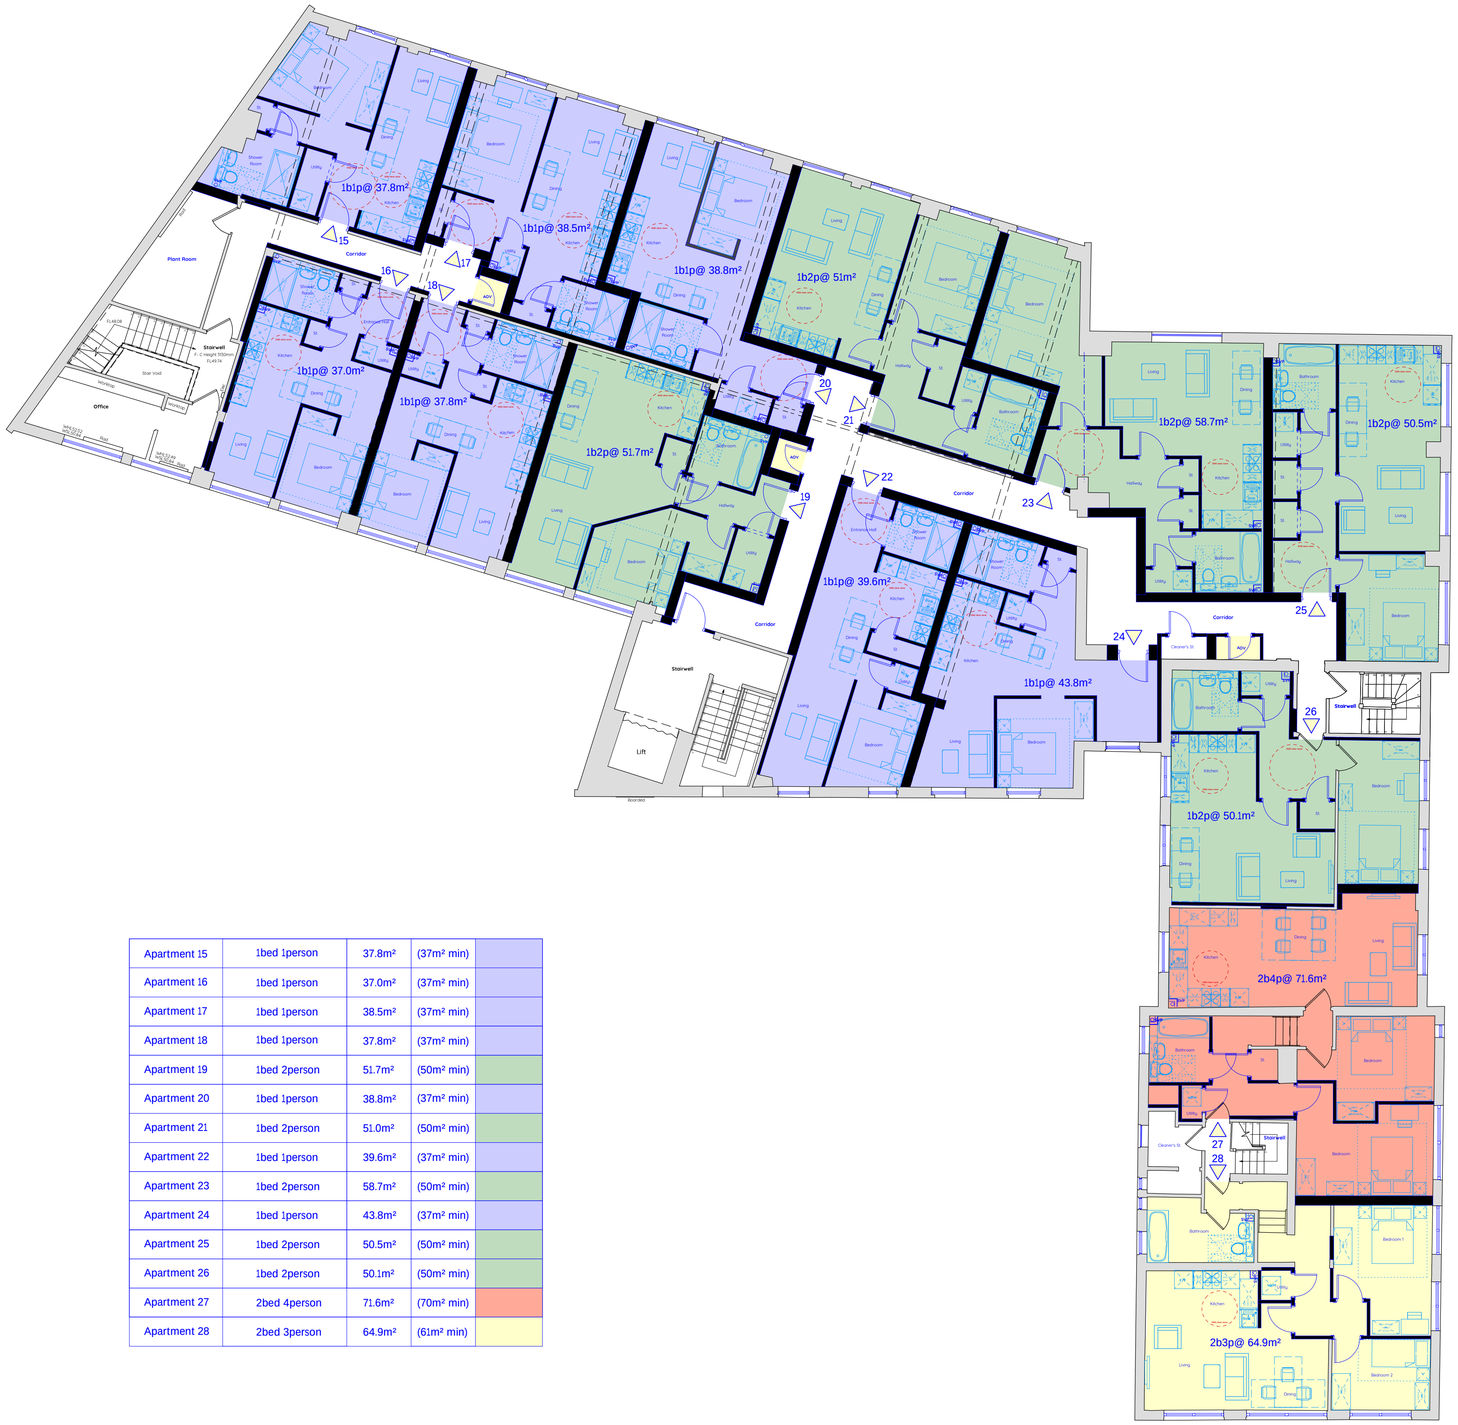


Apartment 15	1bed 1person	37.8m²	(37m² min)	
Apartment 16	1bed 1person	37.0m²	(37m² min)	
Apartment 17	1bed 1person	38.5m²	(37m² min)	
Apartment 18	1bed 1person	37.8m²	(37m² min)	
Apartment 19	1bed 2person	51.7m²	(50m² min)	
Apartment 20	1bed 1person	38.8m²	(37m² min)	
Apartment 21	1bed 2person	51.0m²	(50m² min)	
Apartment 22	1bed 1person	39.6m²	(37m² min)	
Apartment 23	1bed 2person	58.7m²	(50m² min)	
Apartment 24	1bed 1person	43.8m²	(37m² min)	
Apartment 25	1bed 2person	50.5m²	(50m² min)	
Apartment 26	1bed 2person	50.1m²	(50m² min)	
Apartment 27	2bed 4person	71.6m²	(70m² min)	
Apartment 28	2bed 3person	64.9m²	(61m² min)	

Proposed First Floor Plan
Scale 1:100@A1

0m 5m 10m 30m

Notes

©This drawing is copyright of Condy and Lofthouse Ltd. and may not be reproduced in any way without their specific permission.

All dimensions are to be checked on site. Do not scale from this drawing, work to figured dimensions only. Any queries please contact condy lofthouse architects.

Materials Prohibited

Materials prohibited from use, except where used in accordance with 'Good Practice in the Selection of Construction Materials (March 2011)' or unless required by the Contract:

a) high alumina cement in the structural elements;
b) wood wool slabs in permanent formwork to concrete;
c) calcium chloride admixtures for use in reinforced concrete;
d) asbestos or asbestos-containing products, as defined in the 'Control of Asbestos at Work Regulations, as amended 2012' or any other statutory modification or re-enactment thereof;
e) any naturally occurring or man made mineral fibres (for example, rock-wool or slag wool) with a thickness of 3 microns or less and a length of 200 microns or less, unless they are appropriately sealed to prevent migration of fibres;
f) aggregates for use in reinforced concrete which do not comply with:
'BS EN 12620:2002: properties of aggregates used in concrete.
'BS EN 13139:2002: Properties of aggregates used in mortar.
'BS EN 15055 (Parts 1 & 2): properties of lightweight aggregates.
'Guidance on avoiding alkali-silica reaction and limitations on alkali content in BRE Digest 330 (2004)' & 'Concrete Society Technical Report 30 (1999)';
g) lead, lead paint or any other materials containing lead which may be ingested, inhaled or absorbed, except where copper alloy fittings also containing lead are specifically required in drinking water pipework by any relevant statutory requirement or where lead flashings or other lead roof coverings are specifically provided for in the Contract;
h) urea formaldehyde foam or materials which may release formaldehyde in quantities which may be hazardous with reference to the limits set by the Health and Safety Executive;
i) calcium silicate bricks or tiles;
j) vermiculite unless it is established as being fibre-free; calcium silicate bricks or tiles;
k) any products containing cadmium referred to in Statutory Instrument 'SI 2006/3311 Controls on dangerous substances and preparations Regulations 2006'. Reference should also be made to 'HSE IDG#39 Cadmium and you';
l) any new timber treated with pentachlorophenol;
m) non galvanised mild steel structural fixings for building elements particularly susceptible to erosion;
n) concrete used in circumstances where it is susceptible to alkali/silica reaction;
o) materials containing chlorofluorocarbons (CFC's);
p) solvent based paints except where water based paints are unsuitable for unavailable;
q) any new materials not in accordance with statutory requirements, British Standards, Codes of Practice and good building practice current at the date of incorporation of the relevant materials into the Works or the specifications thereof;

Additional Notes

This plan is based on topographical survey information by Malcom Hughes Chartered Land Surveyors. Dated October 2023.

C	Internal layouts revised.	JS 14-02-2024
B	Revised to suit P&S advice.	AeJ 15-11-2023
A	Revised to suit client meeting.	AeJ 15-11-2023

condylofthouse architects

Client
Superstan Property Ltd

Project
140 Kingsway, Manchester, M19 1BB

Title
Proposed First Floor Plan

Scale	Date	Drawn By
1:100@A1	Oct 2023	DB

Drawing No 23-078-131
Revision C

FOR APPROVAL

Unit 17 Connect Business Village
24 Derby Road
Liverpool L5 9PR
0151 207 4371
info@condylofthouse.co.uk
www.condylofthouse.co.uk