

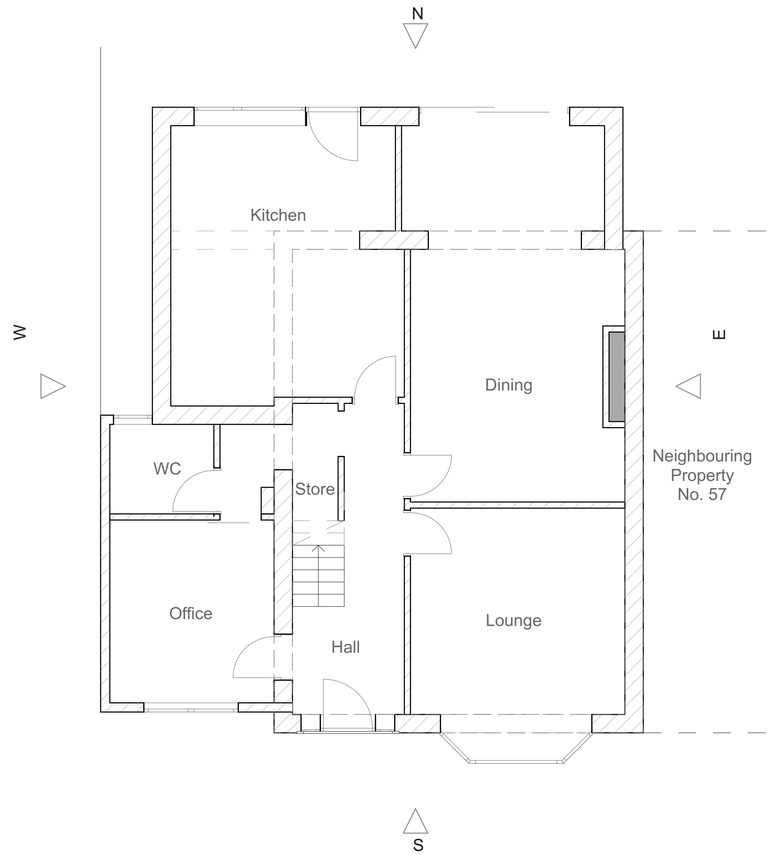


Existing Ground Floor Plan
Scale 1:50

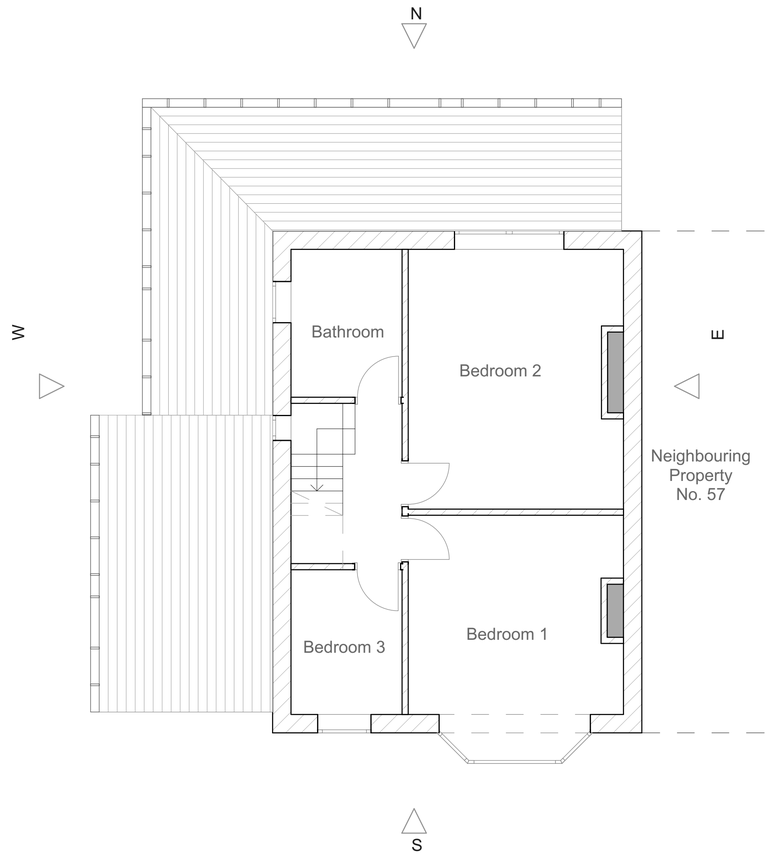


Existing First Floor Plan
Scale 1:50

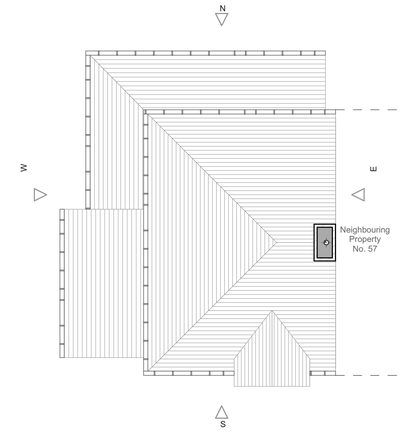


Existing Roof Plan
Scale 1:100




Existing Rear (N) Elevation
Scale 1:100

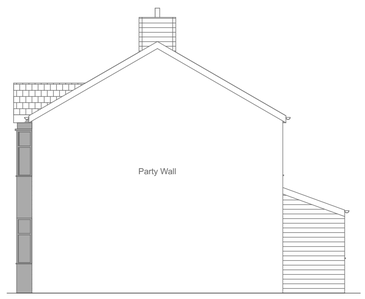

Existing Side (E) Elevation
Scale 1:100

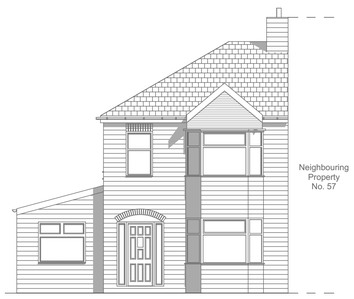

Existing Front (S) Elevation
Scale 1:100

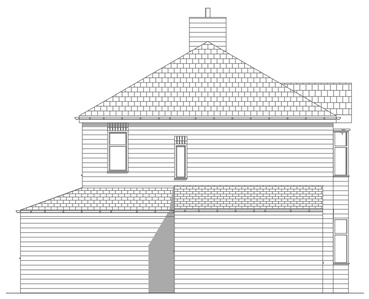

Existing Side (W) Elevation
Scale 1:100

IMPORTANT

> This drawing is copyright and remains the property of this practice
> Do not measure from this drawing, except for the purpose of planning
> All dimensions to be checked on site
> Positions of anything existing must be confirmed on site prior to proceeding
> Any structural elements drawn are indicative and should be calculated by a structural engineer

NOTES:

Scale 1:100 @ A1

Scale 1:50 @ A1

0 1 2 3 4 5

The Exoterior group

Client
Mr Adeel Mirza
No.55 Beverly Road, Manchester
M14 6TH

Project
Proposed Two Storey Side Extension

Drawing Title
Existing Plans & Elevations

Date
July 2024

Drawing Scale
Various @ A1

Drawing Number
12/01 Existing