

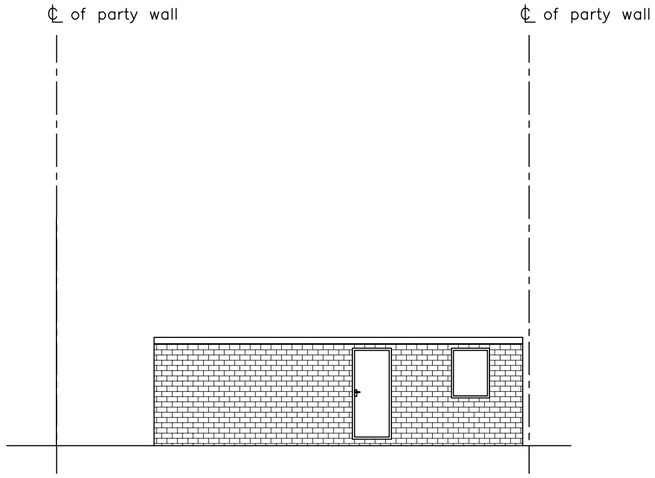



PROPOSED FRONT ELEVATION

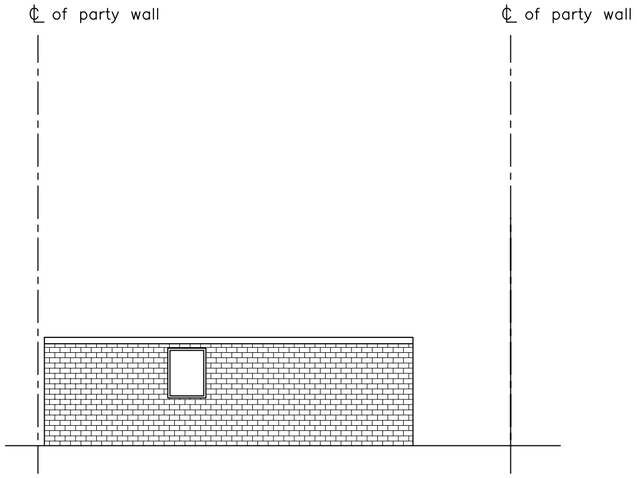

PROPOSED REAR ELEVATION

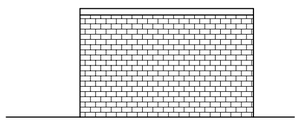

PROPOSED SIDE ELEVATION

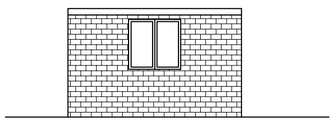

PROPOSED SIDE ELEVATION FROM N0. 211

5000 0 5000 10000

ORIGINAL SCALE 1:100 ALL DIMENSIONS IN MILLIMETRES

TITLE

PROPOSED OUTBUILDING ELEVATIONS

PROJECT

PROPOSED TWO STOREY REAR EXTENSION
AT
213 WILBRAHAM ROAD
MANCHESTER

PLOT SCALE	SCALE	DRN	DATE	DRAWING No.	REV
1=1	1:100	F.A.	08/24	06	-