
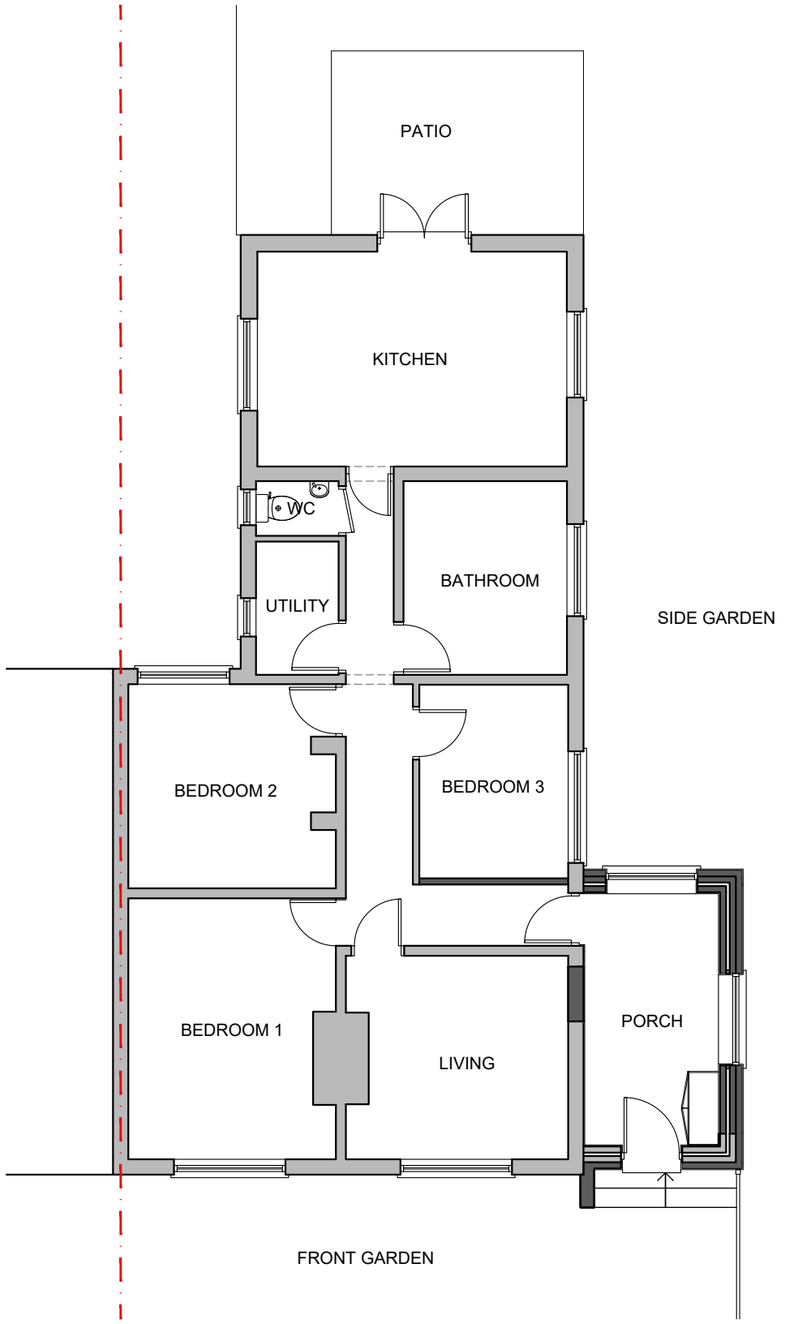


PROPOSED GROUND FLOOR PLAN
1:100

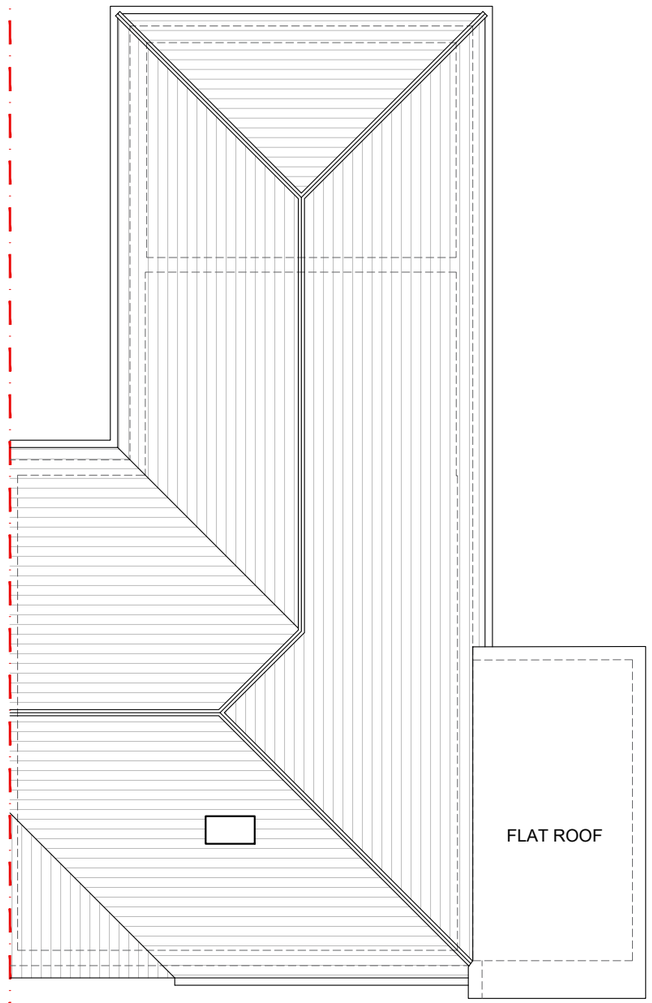

PROPOSED ROOF PLAN
1:100

Issue:

PLANNING

Revision:

0mm 20mm 40mm
0m 2m 4m
SCALE BAR - 1:100

DSQUARE ARCHITECTS
61 Mosley Street, Manchester, M2 3HZ
0161 222 3734 | info@dsquare-architects.co.uk
www.dsquare-architects.co.uk

Client:
J. Soroka-Kloczko

Site:
45 Milton Grove
Manchester
M16 0BP

Title:
Proposed Plans

Scale: 1:100 @ A3
Date: Feb. 2024
Drawn: DD
Drg. No. 2404-04
Rev. P2