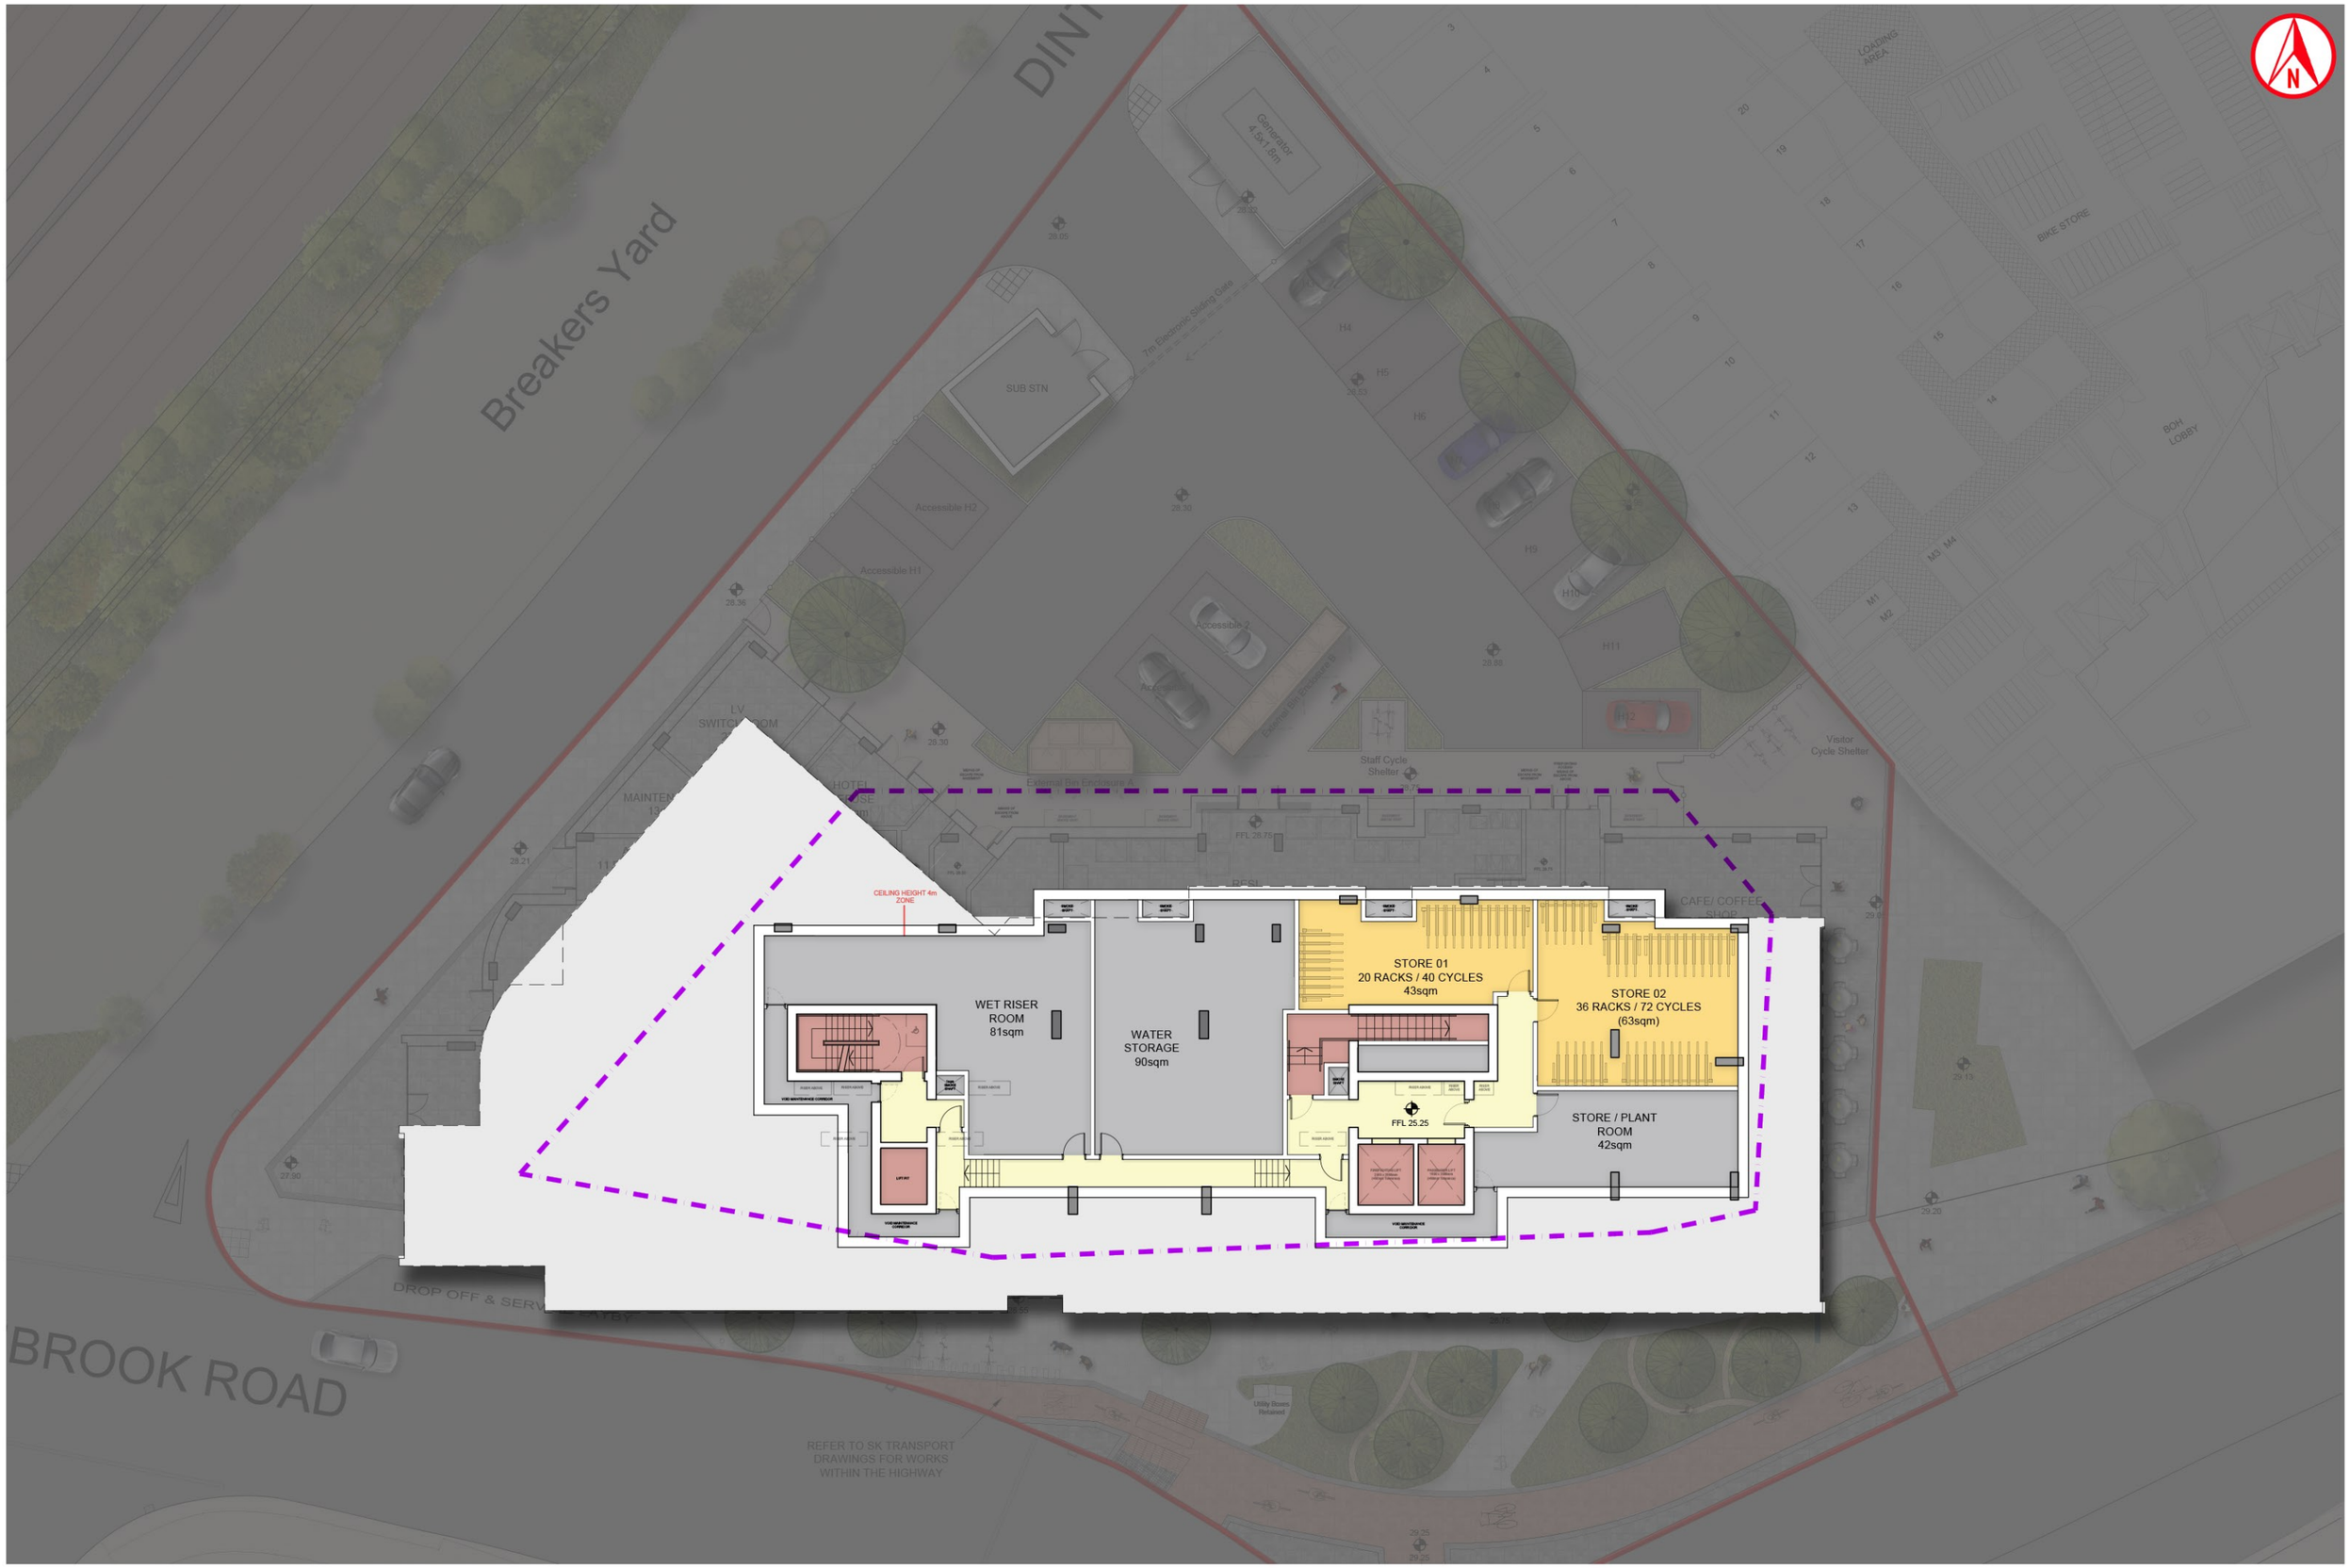

LeachRhodesWalker©
Architects
Ground Floor West 50 Dearmans Place Manchester M3 5LH t 0161 833 0211 e info@lrw.co.uk www.lrw.co.uk

8353 CORNBROOK RESIDENTIAL: Basement Floor Plan (Colour)

Scale: **1:250@A3** Auth By: **DL** Drawn By: **NC** Date: **23.05.24** Dwg No: **8353-LRW-ZZ-B1-DR-A-00-174_P09**