

NOTES


- All dimensions and levels are to be checked on site. Any discrepancies are to be reported to the 'UP Architecture Ltd' before any work commences.
- This drawing shall not be scaled to ascertain any dimensions. Work to figured dimensions only.
- This drawing shall not be reproduced without express written permission from 'UP Architecture Ltd'.
- Title overlay drawings and ownership boundaries are produced using all reasonable endeavors. UP Architecture Ltd cannot be responsible for the accuracy or scale discrepancy of base plans supplied to them.

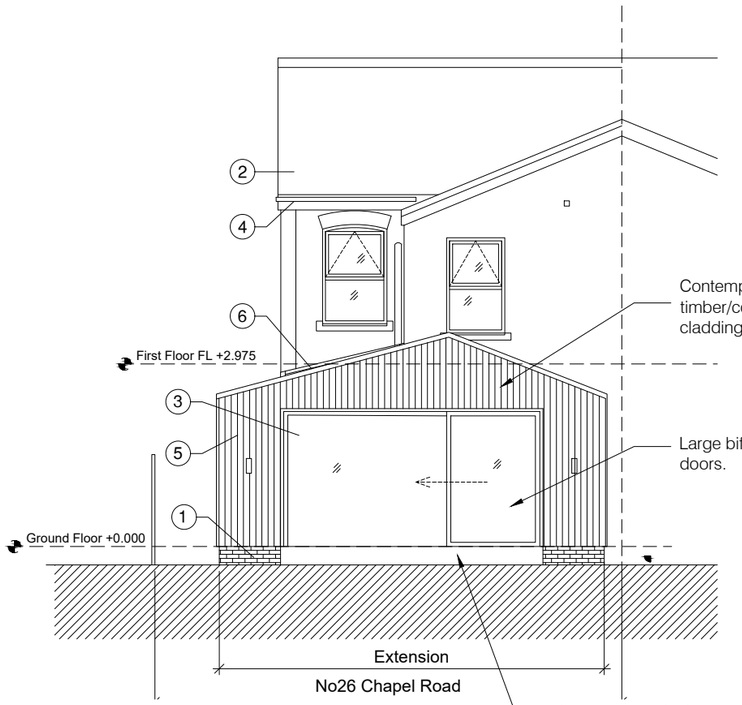


01 Proposed NorthWest Elevation (Rear)
Scale 1:100

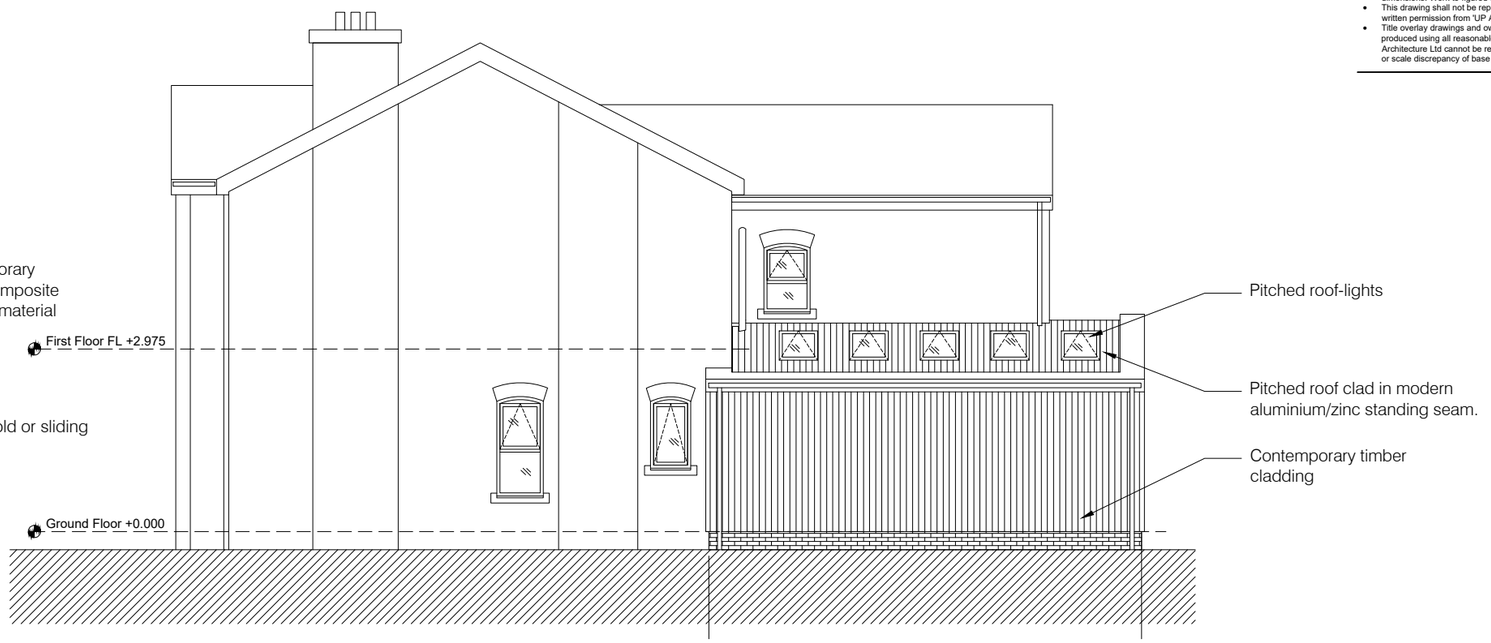

02 Proposed NorthEast Elevation (Side)
Scale 1:100

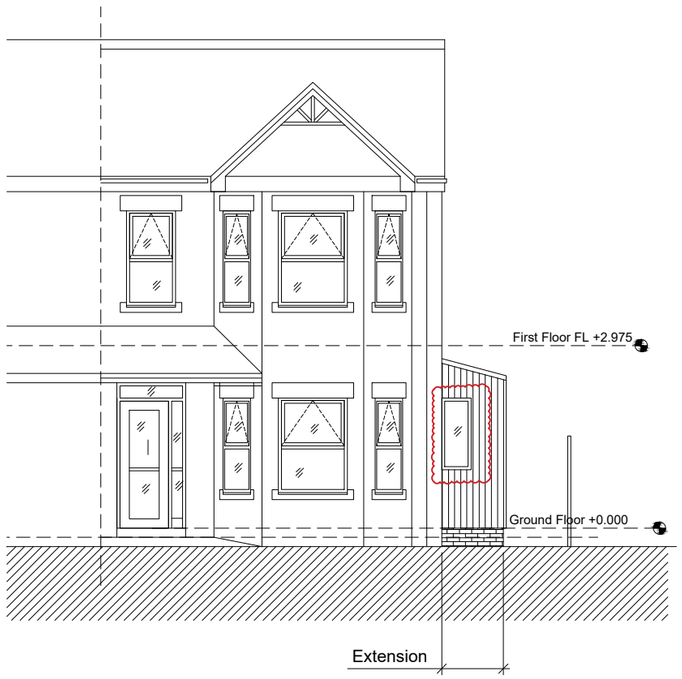

03 Proposed SouthEast Extension (Front)
Scale n/a

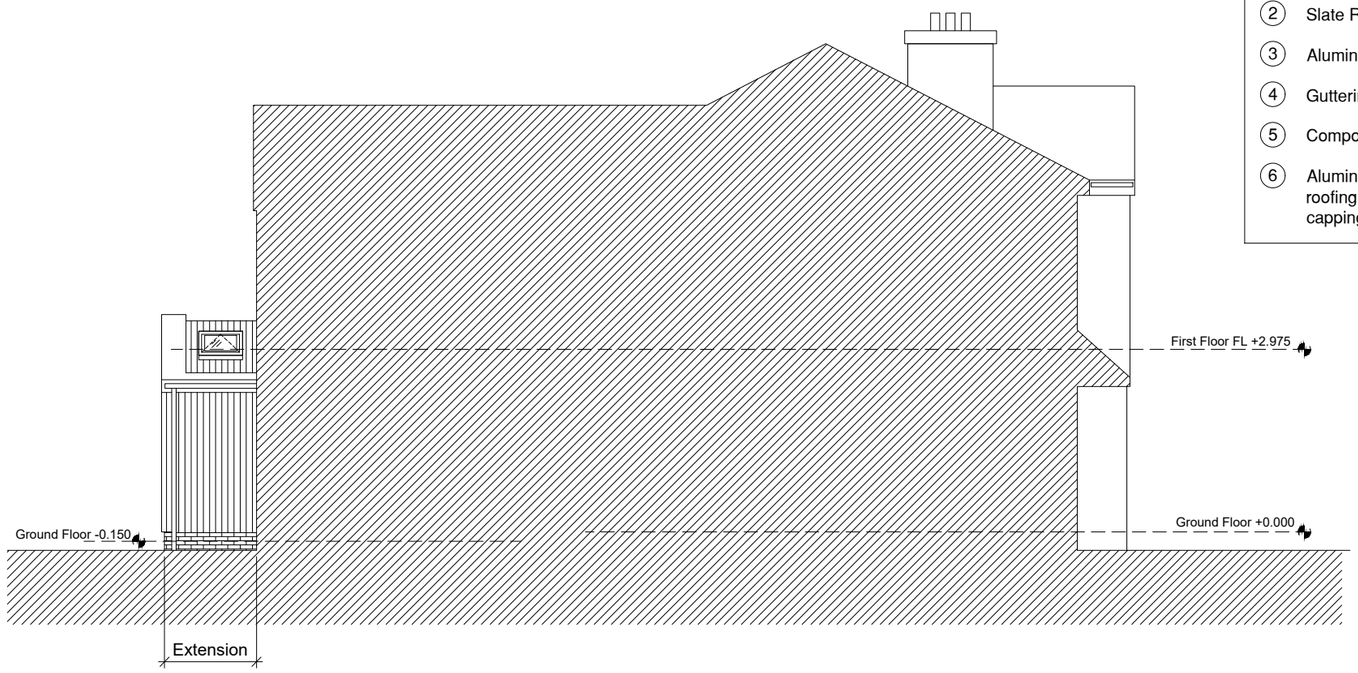

04 Proposed Southwest Elevation (Side adjoining)
Scale 1:100

Proposed Material Key:

1. Red Brick (Plinth)
2. Slate Roof Tiles
3. Aluminium PPC sliding/bifold doors
4. Guttering / Downpipes (Black)
5. Composite Timber Cladding
6. Aluminium standing seam roofing and aluminium parapet capping

0m 1m 2m 5m
Scale 1-100

project stage
Stage 03 - Planning

client
Andrew Rowland & Neal Redshaw

project
26 Chapel Road,
Northenden, Manchester
M22 4JW

drawing title
Proposed Elevations

date	01/10/23	drawn	MJJ
scale	varies @ A3	checked	UP

UP Architecture Ltd
11 Savile Road
Methley
Leeds
LS26 9HT
Tel: 07709 735 833
info@uparchitecture.co.uk
www.uparchitecture.co.uk

Job No	DWG No	Rev
23-31	(03)12	P02