

Scale 1:100


0 1 2 3 4 5 10 15

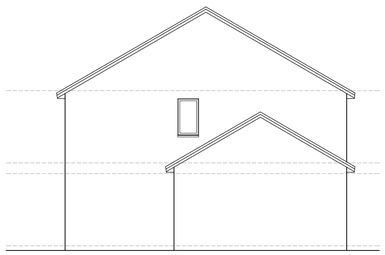


Existing Side Elevation

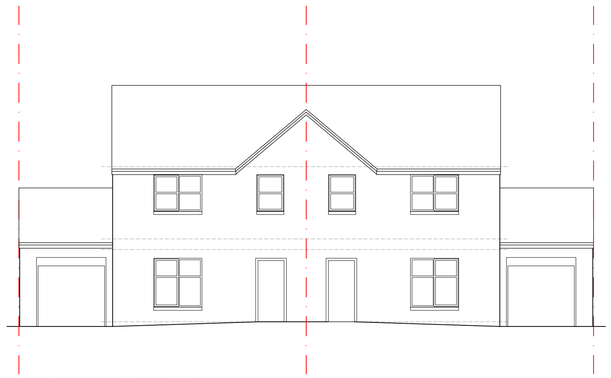


Existing Front Elevation

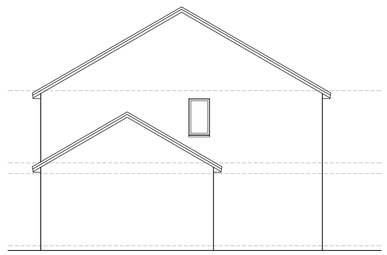


Existing Side Elevation

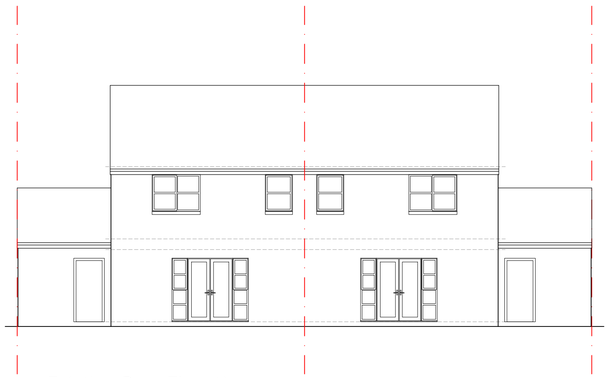

Existing Rear Elevation

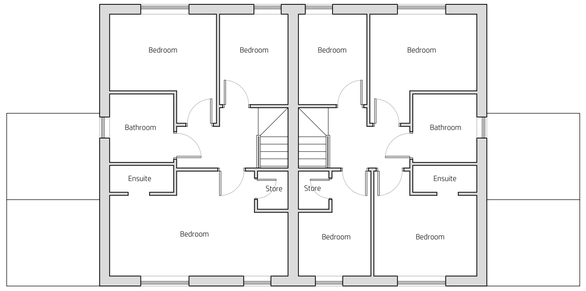

Existing First Floor

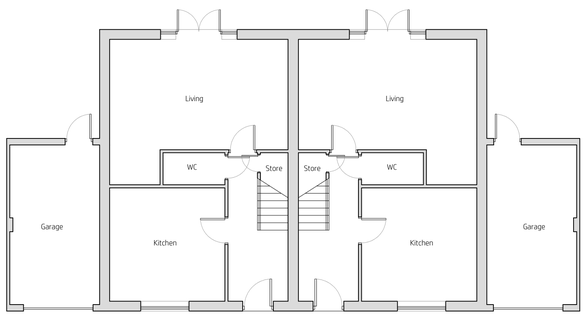

Existing Ground Floor

project

4-6 Redwing Avenue
Chorlton
M21 7JS

scale
1:100@A1
1:200@A3

drawn by
klh

drawing number
KH931-001

revision	description	date
-	-	06.07.2024

Existing Plans

kieranhibbs*architecture*
27 Pioneer Road
Macclesfield
SK11 7ZB

kieranhibbs@gmail.com
Mobile: 07584049322

kieranhibbs*architecture*