


1 (21) - GA Elevation - North Elevation

1 : 250

0 5 10

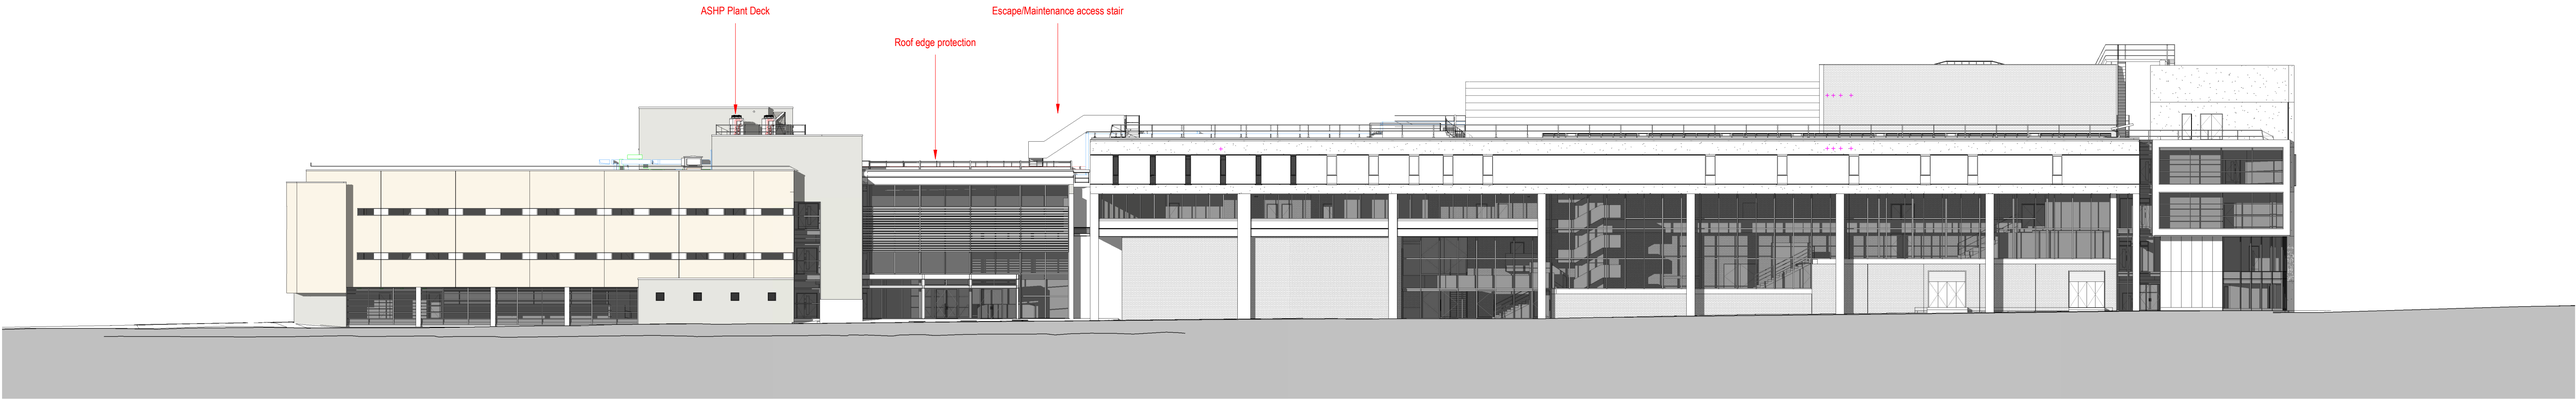

2 (21) - GA Elevation - South Elevation

1 : 250

IAN PALMER ARCHITECTS SHALL HAVE NO RESPONSIBILITY FOR ANY USE MADE OF THIS DOCUMENT OTHER THAN FOR THAT WHICH IT WAS PREPARED AND ISSUED.

ALL DIMENSIONS SHOULD BE CHECKED ON SITE.

DO NOT SCALE FROM THIS DRAWING

ANY DRAWING ERRORS OR DIVERGENCIES SHOULD BE BROUGHT TO THE ATTENTION OF IAN PALMER ARCHITECTS AT THE ADDRESS SHOWN BELOW.

BEFORE WORK COMMENCES ALL DRAWINGS SHALL BE READ IN CONJUNCTION ALL RELEVANT INFORMATION INCLUDING DESIGN RISK MANAGEMENT TOOLKIT (DRM)001 & 002

REVISION : DESCRIPTION | DRAWN | CHECKED | DATE

REVISION : DESCRIPTION	DRAWN	CHECKED	DATE
P05 Stair A1 omitted	ICP	ICP	10.06.24
P04 Fire Escape added	ICP	ICP	10.04.24
P03 General updates	ICP	ICP	19.03.24
P02 General updates	ICP	ICP	29.01.24
P01 First issue	ICP	ICP	13.01.22

CLIENT

IAN PALMER ARCHITECTS

Haweswater
Moss Lane
Silverdale
Carnforth
Lancashire
LA5 0SS

Info@Ianpalmerarchitects.com
www.Ianpalmerarchitects.com

PROJECT TITLE: Royal Northern College of Music

P000001

DRAWING TITLE: Site Elevations Phase 18-4

SCALE: @ A1 1 : 250

DATE FIRST ISSUED: 26.04.17

DRAWING No.: PR1- IPA- Z1-00-GA-A-200070

REVISION: P05