
A1


Do Not Scale

The creative content/information contained herein is confidential. It is the intellectual property of Property Techtonics . and any use and/or reproduction is expressly prohibited without our prior written consent.

Please note: All dimensions shown have been provided in good faith but Property Techtonics will not accept any resposibility for any incorrect measurements, therefore prior to any work being carried out, contractors should carry out thier own site survey. If in doubt please consult with the site manager/ engineers before proceeding.

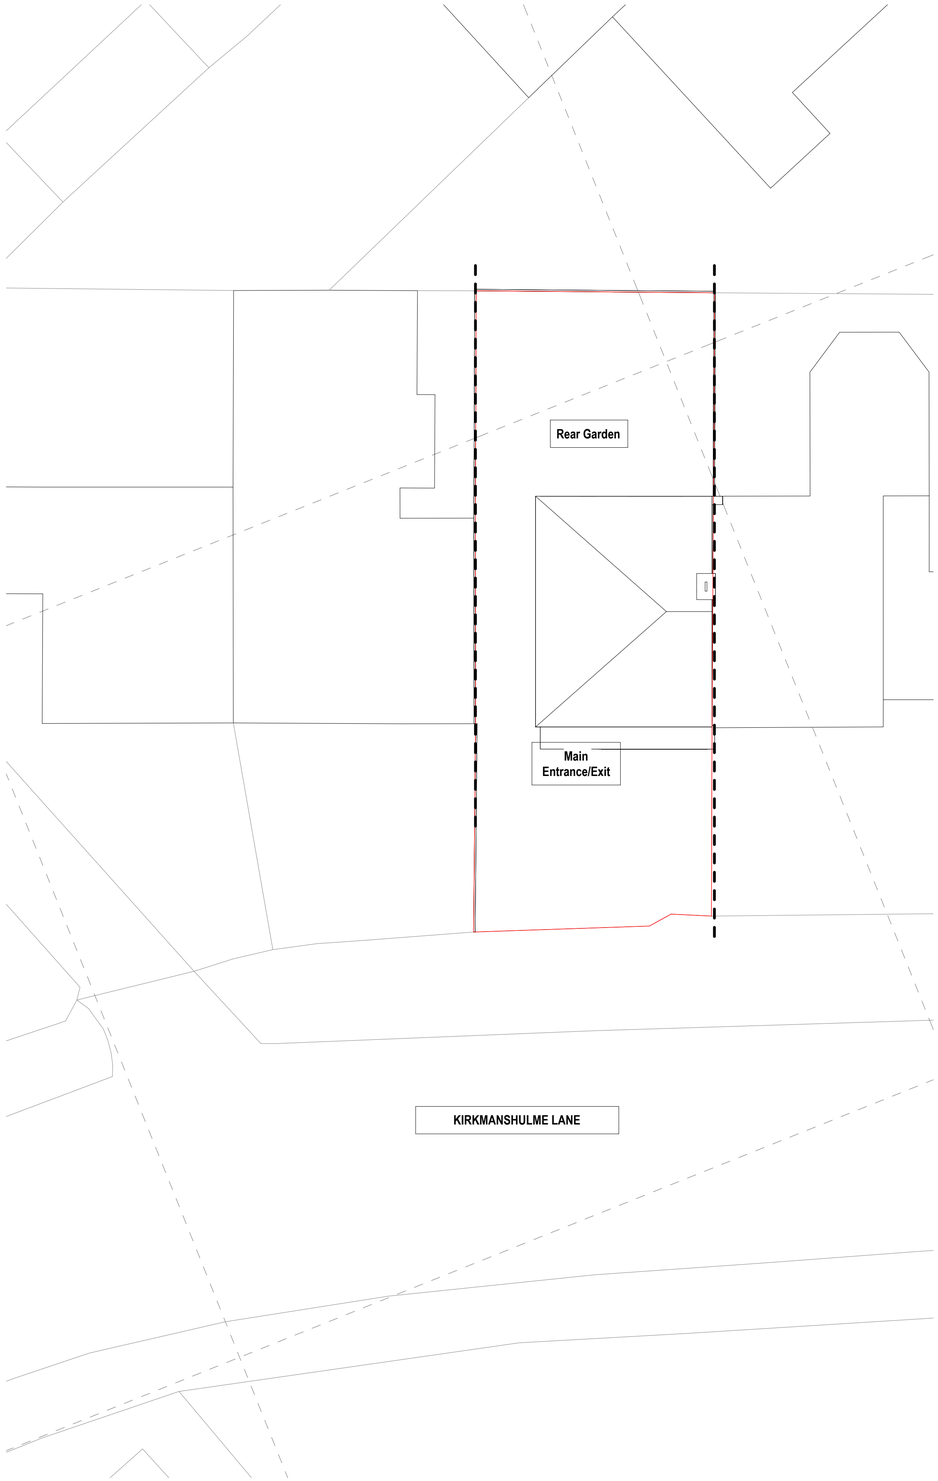

1 Existing Site Plan
1 : 100

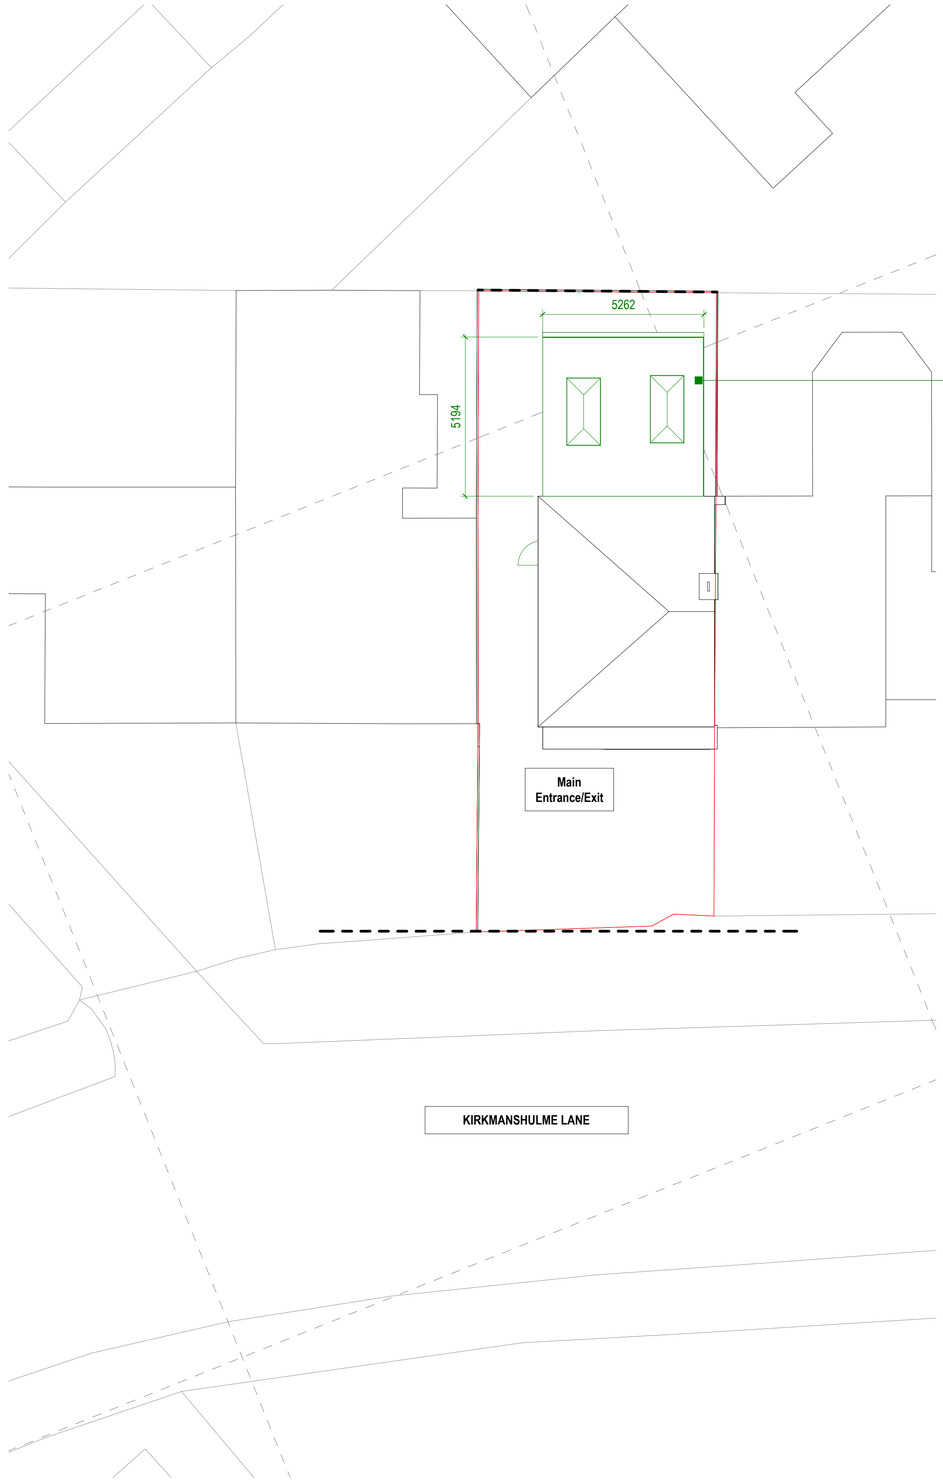

2 Proposed Site Plan
1 : 100

0m 4m 8m 12m 16m 20m

VISUAL SCALE 1:200 @ A1

N

Status
PLANNING PERMISSION

Client
Mr Sohail Qqyyum

Project Title
100 KIRKMANSHULME LANE
MANCHESTER M12 4WB

Drawing Title
Existing and Proposed Site Plan A1

Project No.
2019_001

Drawing No.
002-SI-XX-00-DR-I-P2

Rev

Drawing Date

Scale at A1
1 : 100

Created By
Rakesh M

m83 Associates Ltd

187 Water Street, Manchester, M3 4JD
Telephone: 07470 671 234
Email: rakesh@m83associates.com

arb Architects Registration Board REG NO: 110084A

RIBA Chartered Practice

30/06/2024 16:02:11