
COPYRIGHT OF ATELIER MB LTD
DO NOT SCALE FROM THIS DRAWING
DIMENSIONS TO BE CHECKED ON SITE

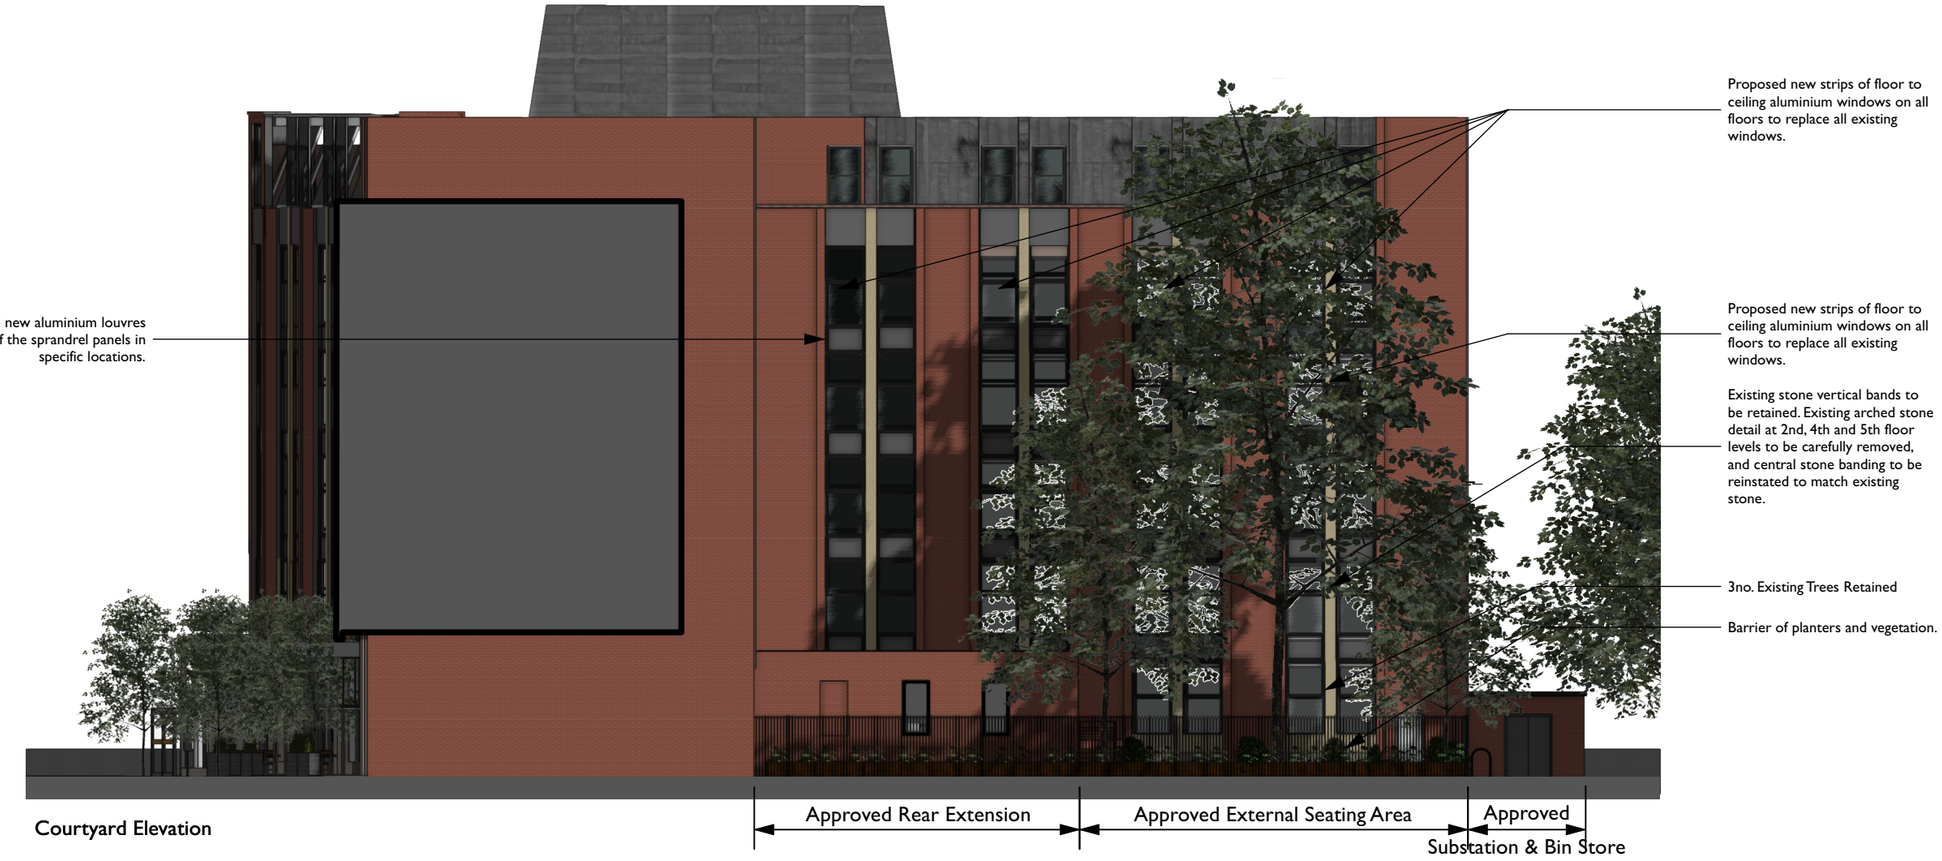


Courtyard Elevation




Rear Elevation

| Rev | Note | DRN | CHK |
|---|---|---|---|
| **D** 15/05/2024 | Existing stone bands retained. Annotations added. | RD | AB |
| **C** 07/02/2023 | extension revised following planner's comments and substation added. | AB | AB |
| **B** 01/02/2022 | Ground floor entrance and facade remodeled, fifth floor dormer and corner windows added | RJD | AB |
| **A** 04/06/2021 | Windows Updated | BC | AB |

**125 Portland Street, Manchester**

Proposed Elevations - Sheet 2

| | |
|---|---|
| scheme | 1877 |
| drwg no. | **P(210)** |
| revision | D |
| scale | 1:200 @ A3 |
| date first drawn | March 2021 |
| drawn | RJD |

***SK** sketch **E** existing **P** proposed **T** tender **C** construction **FI** final issue*

**www.ateliermb.co.uk**
**t** 0161 236 0051
**e** architect@ateliermb.co.uk

Atelier MB
Urban Architects