

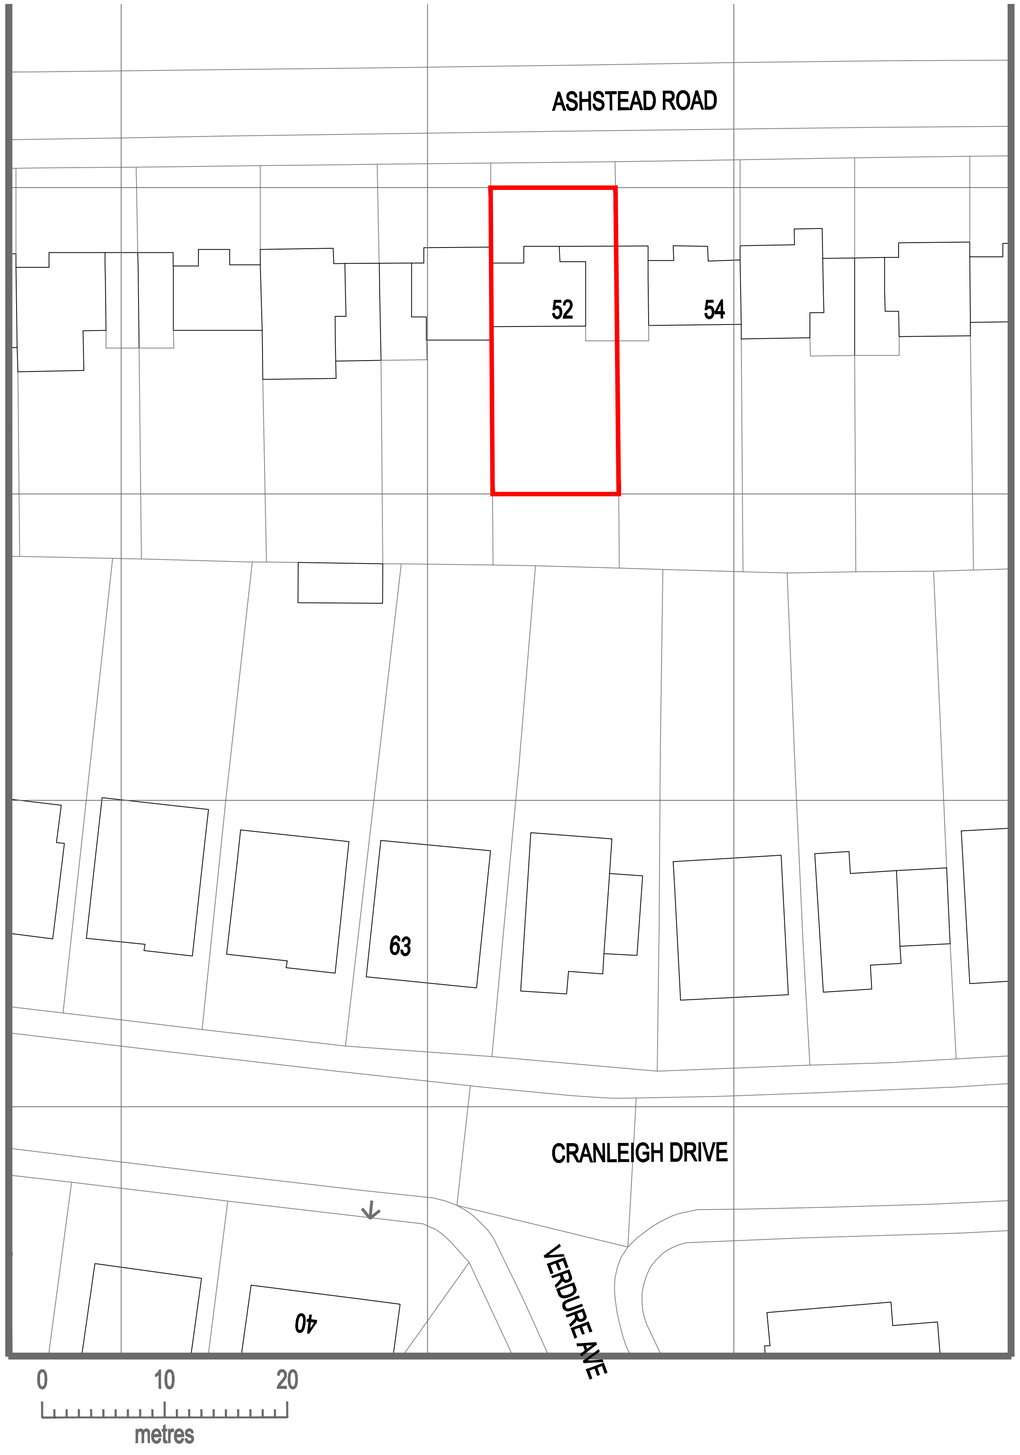



EXISTING SITE PLAN 1:250@A1

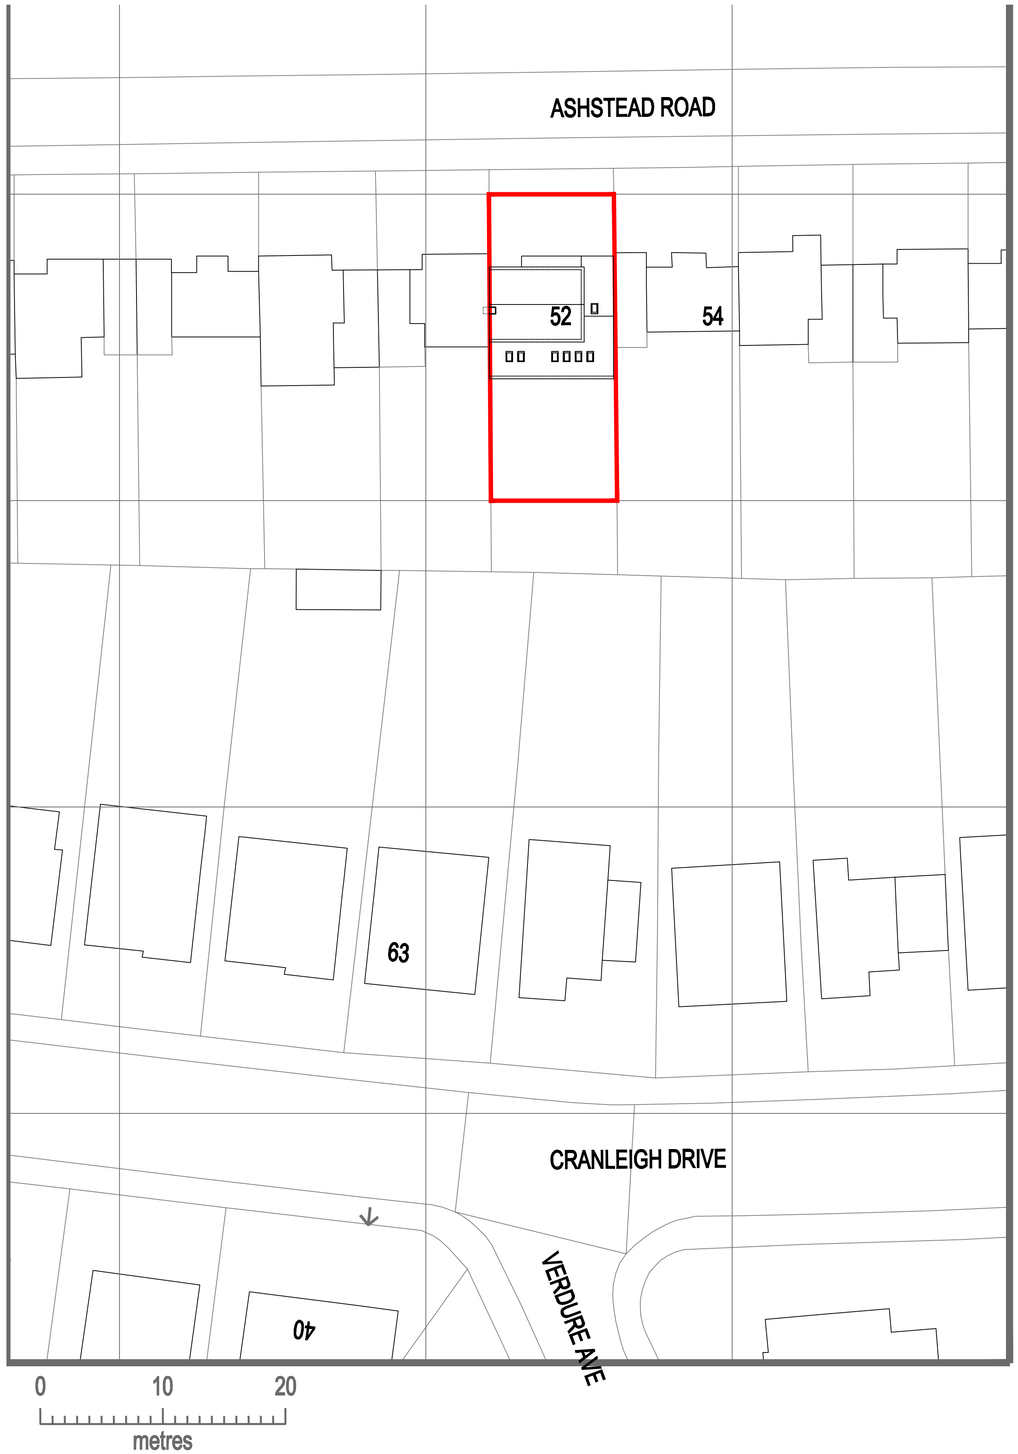

PROPOSED SITE PLAN 1:250@A1

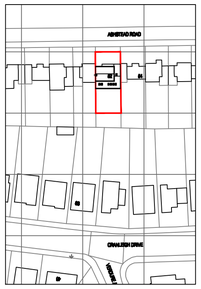

LOCATION PLAN
1:1250@ A1

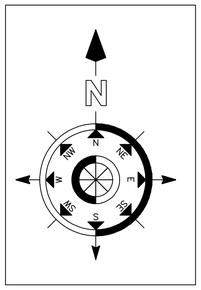

REDFERN
ARCHITECTURAL SERVICES LTD

DO NOT SCALE FROM THIS DRAWING

Status: Planning

for
Amelia Parry
at
52 Ahstead Road Sale M33 3FX

title
SITE AND LOCATION PLANS

Drawn: SJ Redfern-Blair
Date: MAY 2024
Scale: as indicated @ A1
Job No: 24-376-03

Redfern Architectural Services Ltd
Canal cottage 27 Manor View Woodley
Stockport Cheshire SK6 1RS
0161 406 6936 077406 21999
steve@redfernAS.co.uk