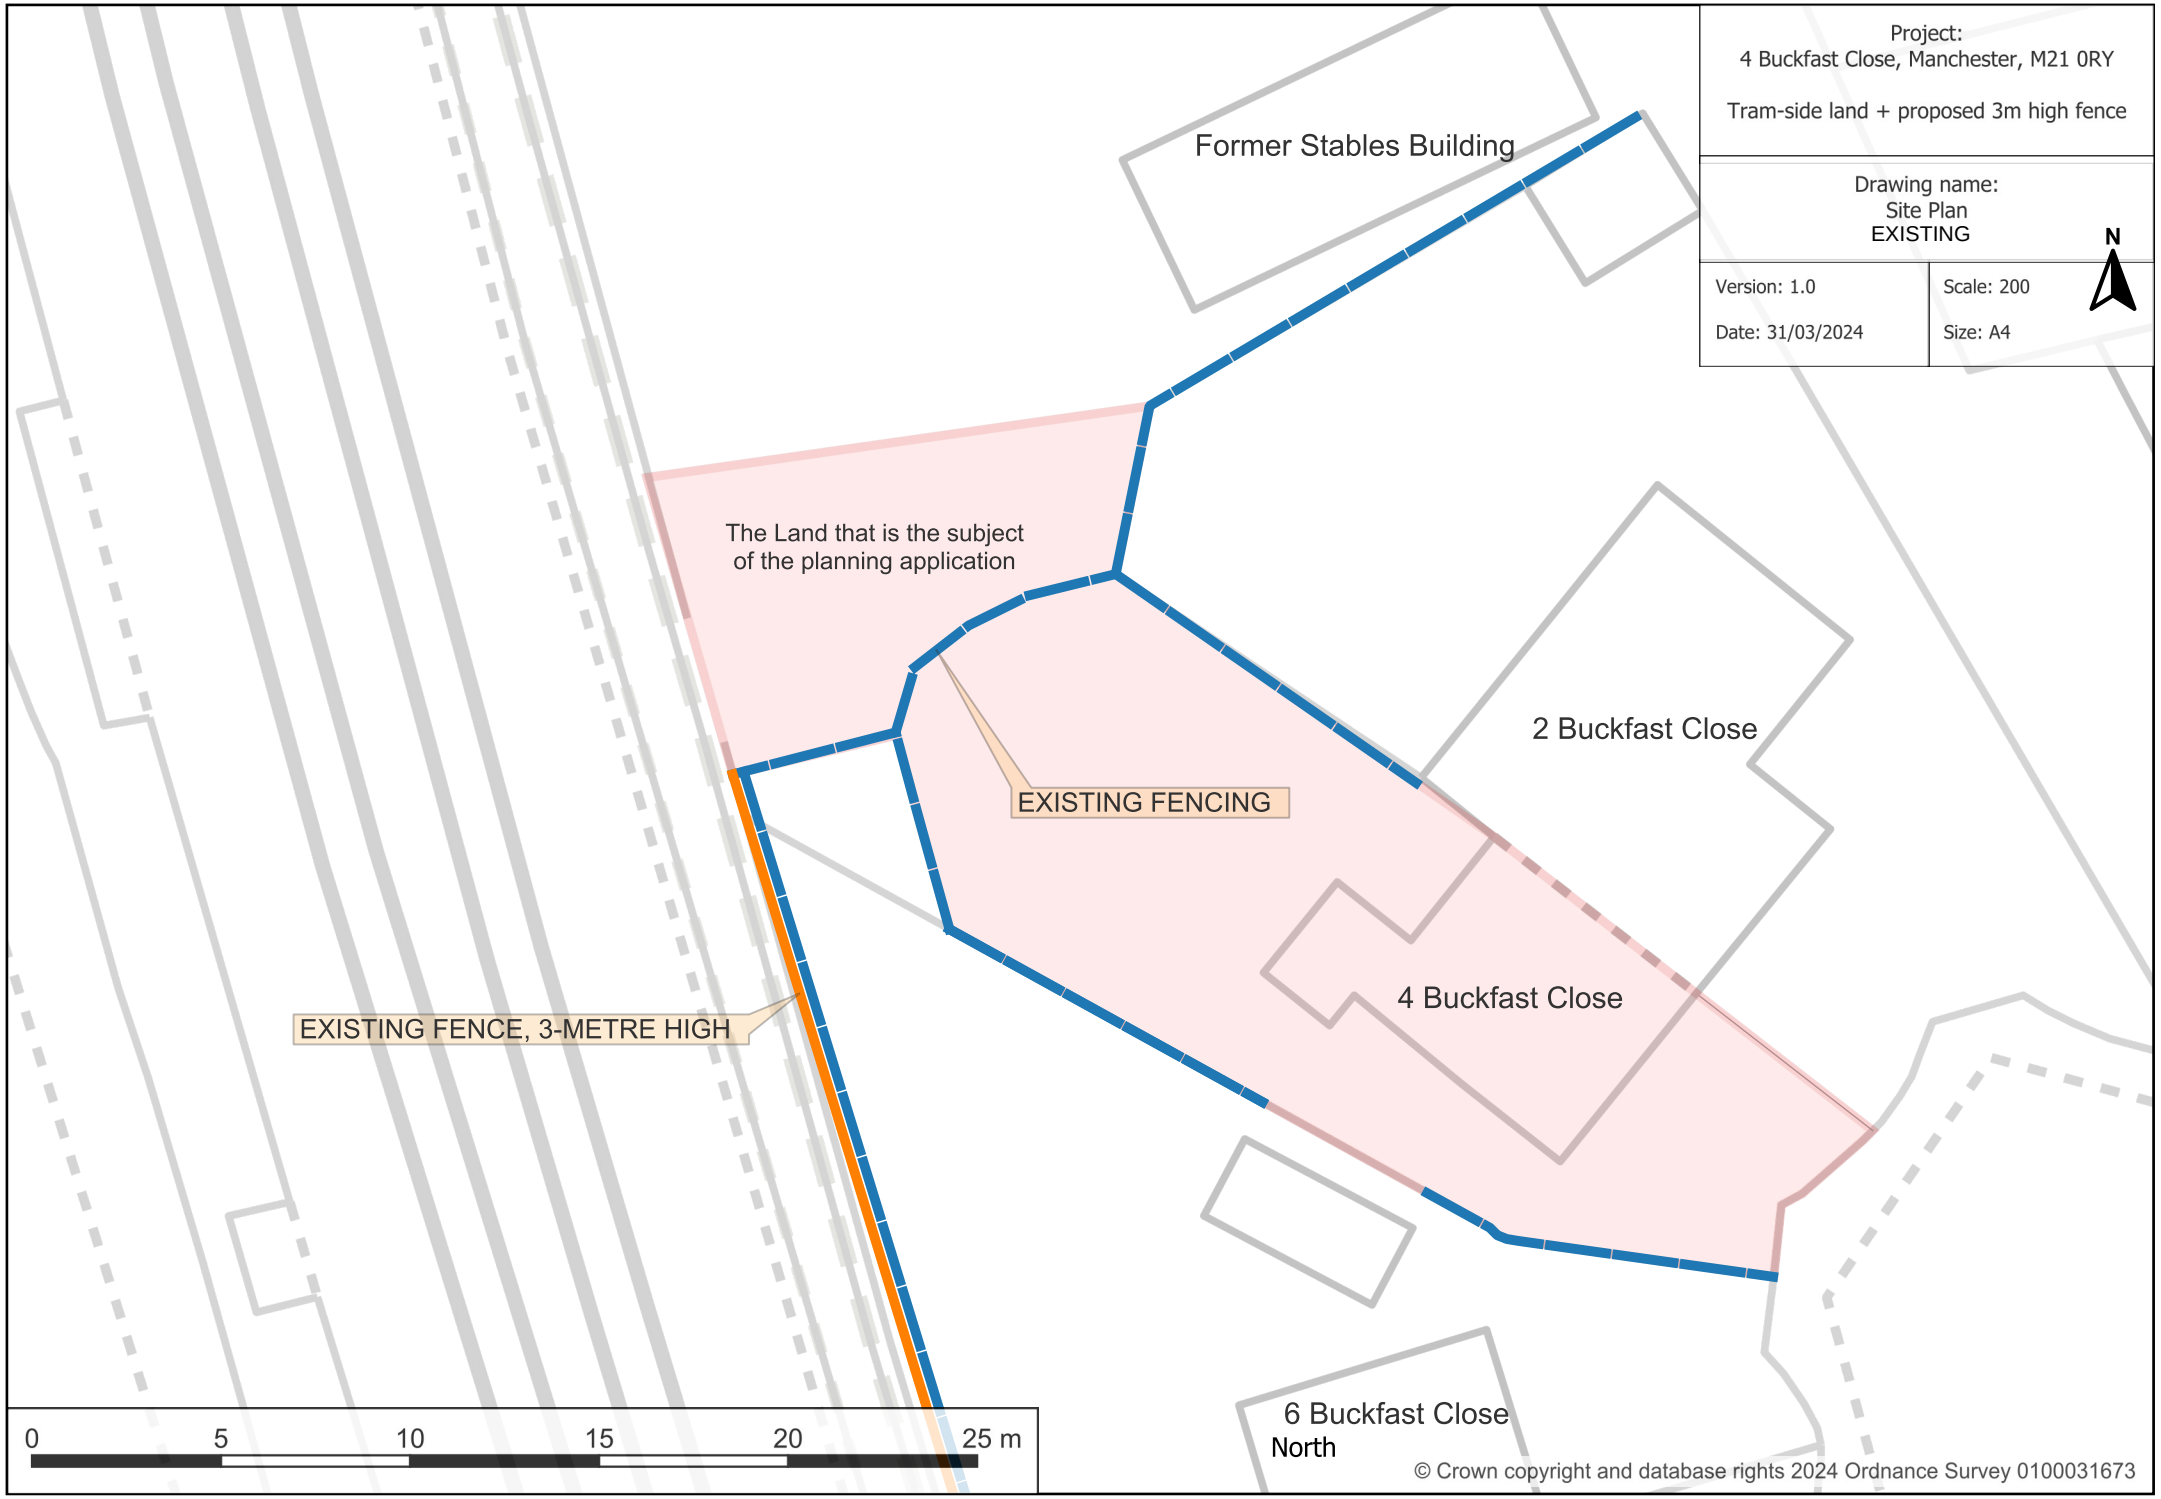
Project:
4 Buckfast Close, Manchester, M21 0RY
Tram-side land + proposed 3m high fence
Drawing name:
Site Plan
EXISTING
N
Version: 1.0
Date: 31/03/2024
Scale: 200
Size: A4
Former Stables Building
The Land that is the subject of the planning application
EXISTING FENCING
2 Buckfast Close
4 Buckfast Close
EXISTING FENCE, 3-METRE HIGH
6 Buckfast Close
North
0
5
10
15
20
25 m
© Crown copyright and database rights 2024 Ordnance Survey 0100031673

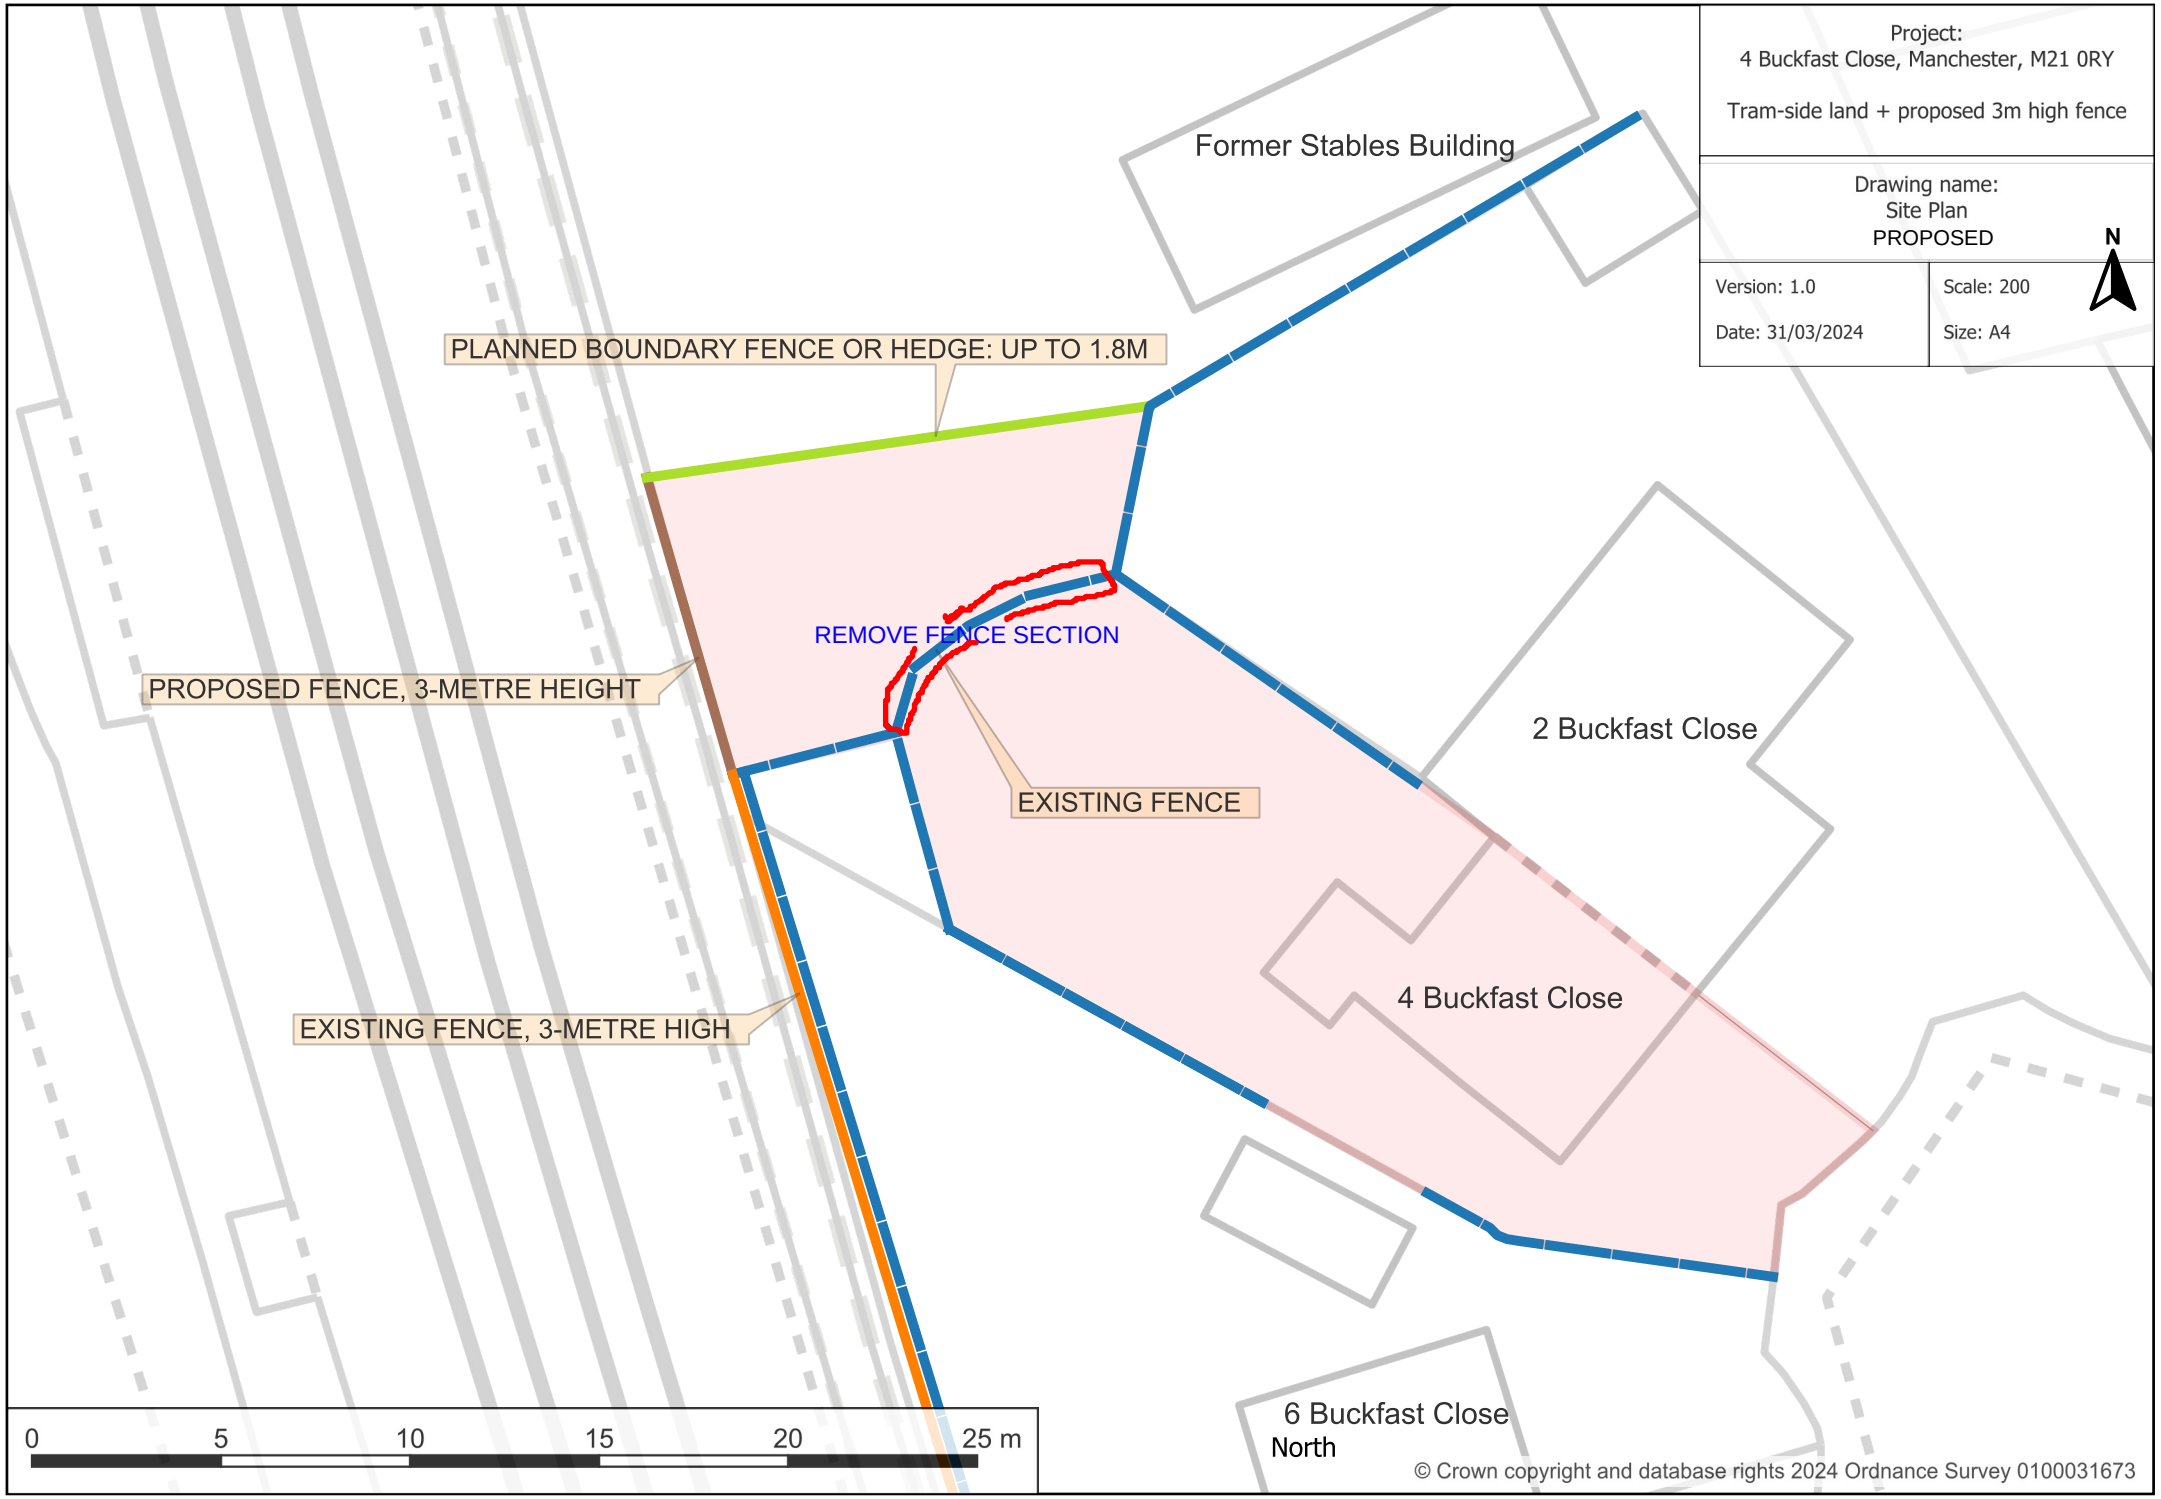
Project:
4 Buckfast Close, Manchester, M21 0RY
Tram-side land + proposed 3m high fence
Drawing name:
Site Plan
PROPOSED
N
Version: 1.0
Date: 31/03/2024
Scale: 200
Size: A4
Former Stables Building
PLANNED BOUNDARY FENCE OR HEDGE: UP TO 1.8M
REMOVE FENCE SECTION
PROPOSED FENCE, 3-METRE HEIGHT
EXISTING FENCE
2 Buckfast Close
4 Buckfast Close
EXISTING FENCE, 3-METRE HIGH
6 Buckfast Close
North
0
5
10
15
20
25 m
© Crown copyright and database rights 2024 Ordnance Survey 0100031673