BOUNDARY TYPE 1
1.8m closed board timber fence

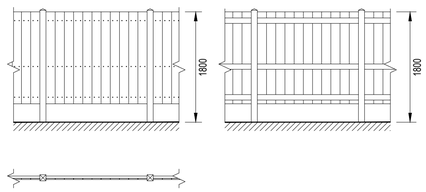

BOUNDARY TYPE 2
1.8m closed board timber fence with 300mm trellis

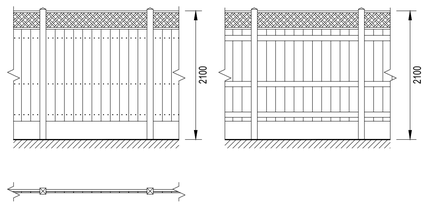

BOUNDARY TYPE 3
1.8m 10kg acoustic timber fence

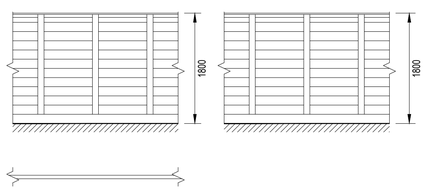

BOUNDARY TYPE 4
1m steel rail fence

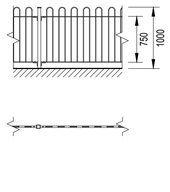

BOUNDARY TYPE 5
1m steel rail fence & metal plate

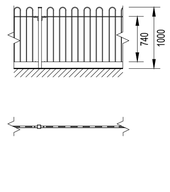

BOUNDARY TYPE 6
300mm knee rail

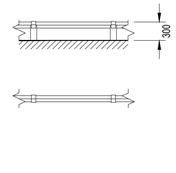

NORTH

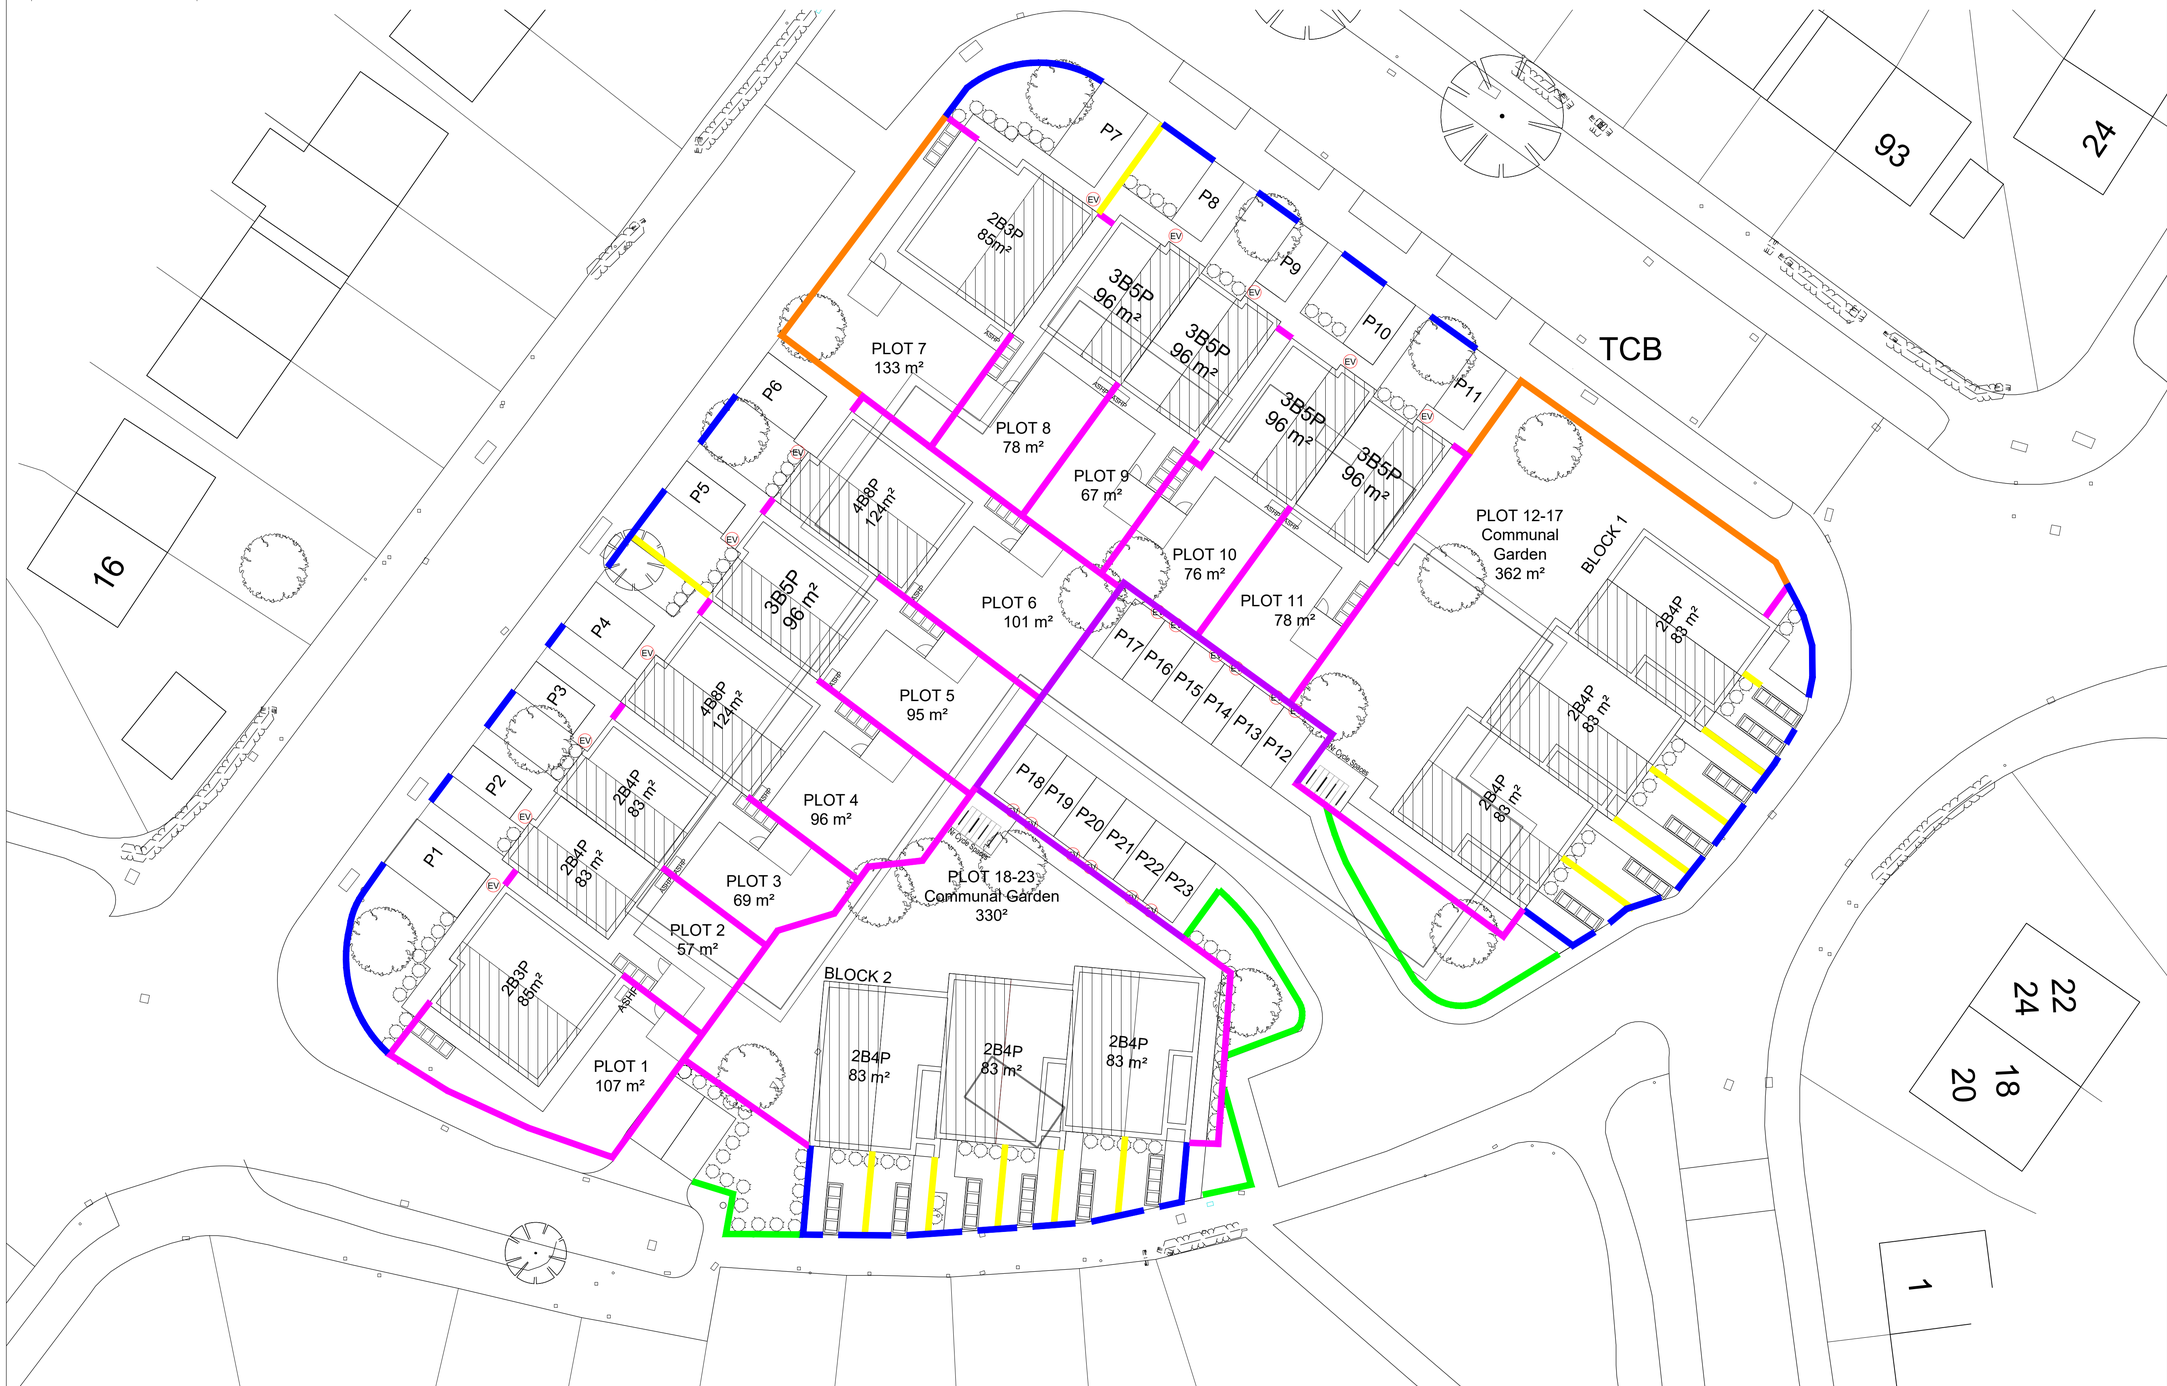

1:200
0 2 4 6 8 10 metres

PROPOSED SITE PLAN - Scale 1:200

SAFETY, HEALTH AND ENVIRONMENTAL INFORMATION:

IN ADDITION TO THE HAZARDS / RISKS NORMALLY ASSOCIATED WITH THE TYPES OF WORK DETAILED ON THIS DRAWING, NOTE THE FOLLOWING;

Significant Residual Risks :	
Action to be Taken :	Refer to Health and Safety Plan

NOTES:

BOUNDARY TYPE 1
1.8m closed board timber fence

BOUNDARY TYPE 2
1.8m closed board timber fence with 300mm trellis

BOUNDARY TYPE 3
1.8m 10kg acoustic timber fence

BOUNDARY TYPE 4
1m steel rail fence

BOUNDARY TYPE 5
1m steel rail fence & metal plate

BOUNDARY TYPE 6
300mm knee rail

REV	DATE	AMENDMENTS	BY	APR'D
H	05.07.24	Adjustments to S278	CRI	
G	21.03.24	Boundary Type 5 Creation	CRI	
F	20.03.24	Boundary Type 4 Update	CRI	
E	30.01.24	Notes Updated	CRI	
D	12.01.24	Adjustments to Clients Comments	CRI	
C	09.01.24	Boundary treatment amended to comply with CIS suggestions	CRI	
B	27.10.23	Boundry treatment amended to comply with SBD standards	AP	DC
A	16.08.23	2B3P House Type footprint updated to reflect M4(3) changes	AP	DC

Do not scale from this drawing.
All dimensions must be checked on site by the Contractor prior to the commencement of any fabrication or building works.
Where applicable, dimensions and details are to be read in conjunction with specialist consultants' drawings and/or other specifications; any disparity is to be brought to the attention of Michael Dyson Associates Limited prior to the commencement of any fabrication or building works.
©This drawing is the property and copyright of Michael Dyson Associates Limited; It shall not be copied to any other party without the express written consent of an authorised director of Michael Dyson Associates Limited.

Michael Dyson associates ltd
Excellence in Housing Consultancy
West House, Meltham Road, Honley,
Huddersfield HD9 6LB
t. 01484 666888 f. 01484 664166
w. www.mdyson.co.uk

CLIENT :
Wythenshawe Community Housing

PROJECT :
The Enterprise Centre
Benchill Road
Wythenshawe

TITLE :
Proposed Site Plan

DRAWN BY :	AP	APPROVED BY :	PT
DATE :	25.05.23	DATE :	
SCALE :	1:200 & 1:50 @ A1	ORIGINAL DRAWING SIZE	841 x 594 - A1
DRAWING No :	8933-MDA-ST-XX-DR-A-903	REV	H