

© The creative content and information contained herein is the intellectual property of SWAN Projects. Any use and/or reproduction is expressly prohibited without our prior, written consent.

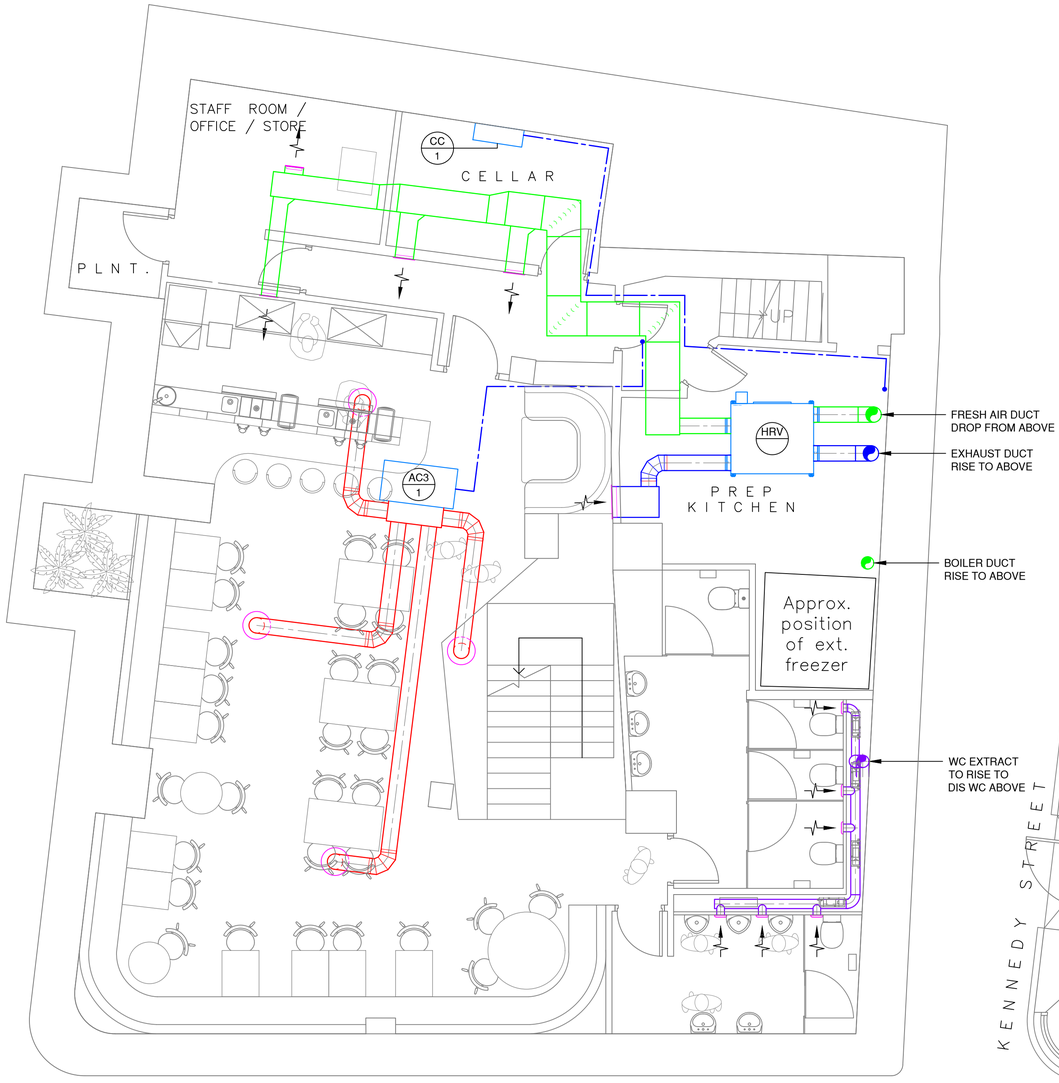


BASEMENT PLAN

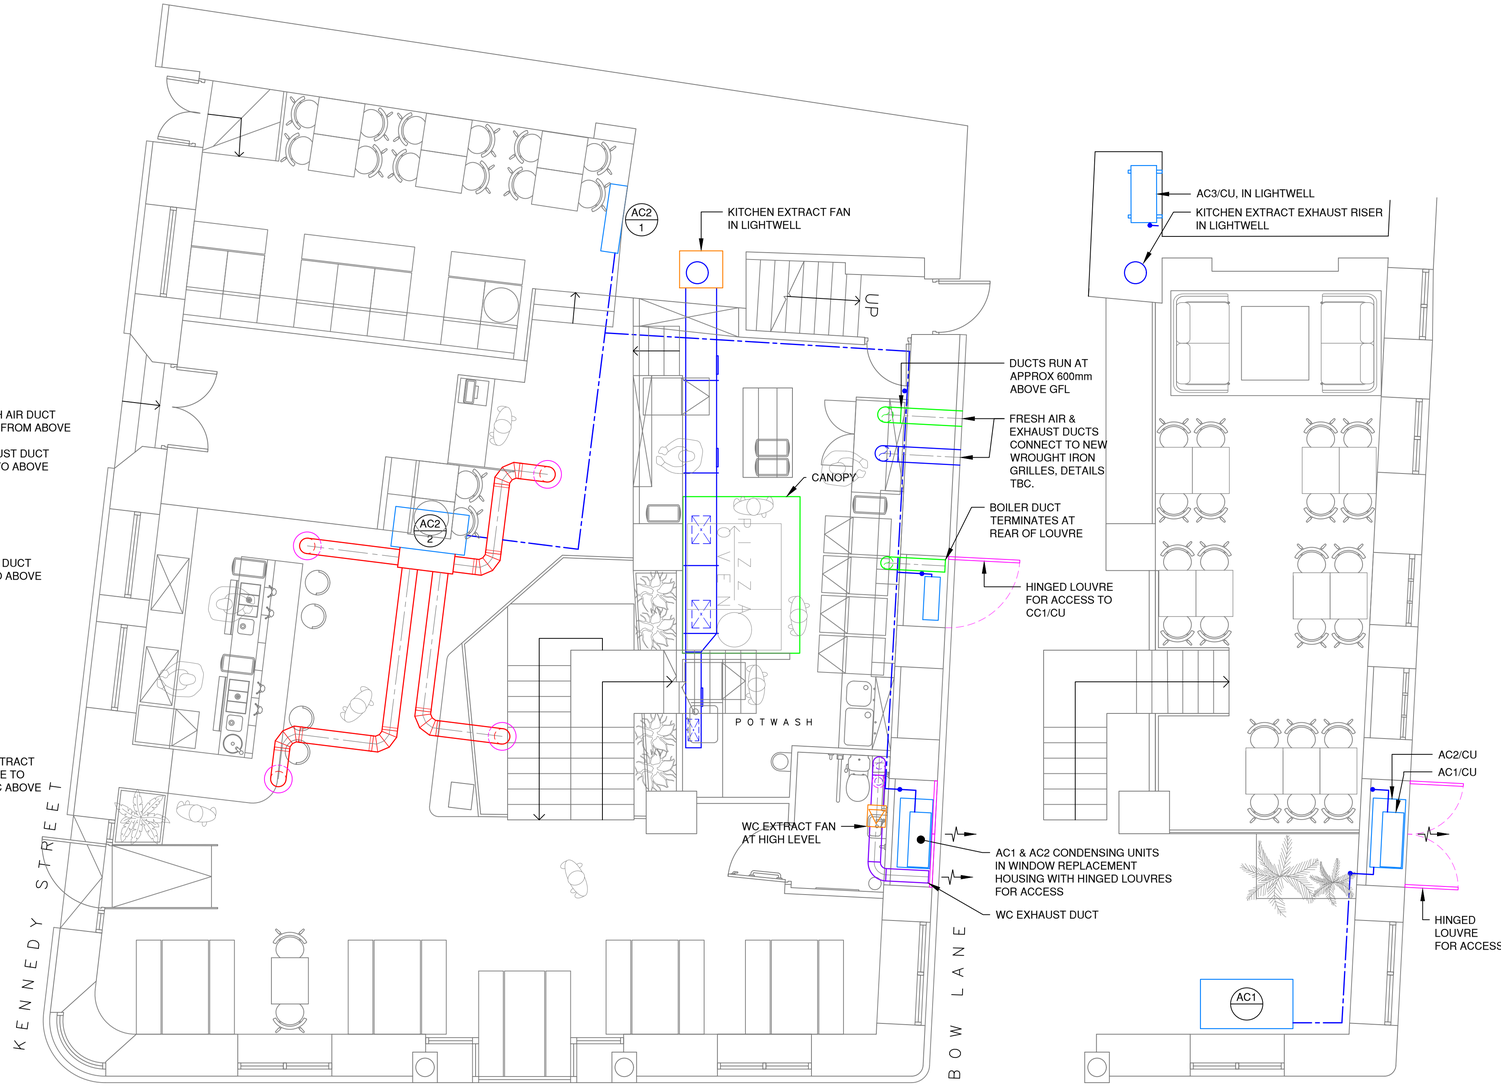

GROUND FLOOR PLAN

MEZZANINE PLAN

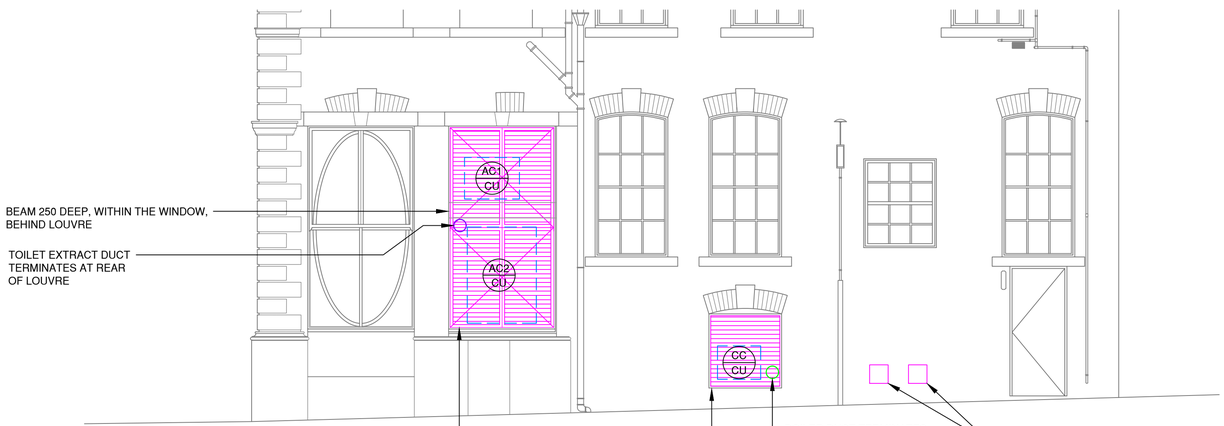

PROPOSED NORTHEAST ELEVATION
BOW LANE FACADE

SCALE m 0 0.5 1.0 1.5 2.0 2.5 3.0 3.5 4.0 4.5 5.0
1:50

Rev	Date	Description	By
D	23.07.24	EXISTING EXTERNAL DUCTWORK REMOVED, INTERNAL DUCTWORK REROUTED TO SUIT.	PAS
C	22.07.24	CONDENSING UNIT AC3/CU RELOCATED, INTO LIGHTWELL	PAS
B	29.05.24	CONDENSING UNIT AC3/CU RELOCATED, AC1/CU MOUNTING HEIGHT ADJUSTED TO MISS BEAM	PAS
A	06.05.24	NEW BUILDING LAYOUT & CONDENSING UNITS RELOCATED.	PAS

SWAN Projects
tel: 0161 300 3465 fax: 0161 959 2093 E mail: Info@swan-projects.com

Client	JOHNNY HAYES
Project	NELL'S CROMA
Title	AIR CONDITIONING & VENTILATION SERVICES OPTION 2

Scale	1:50	Drawing Number	Rev
Date	23.10.23	C771/2	D
Drawn	PAS		
Checked			

© The creative content and information contained herein is the intellectual property of SWAN Projects. Any use and/or reproduction is expressly prohibited without our prior, written consent.