



PROPOSED FIRST FLOOR PLAN

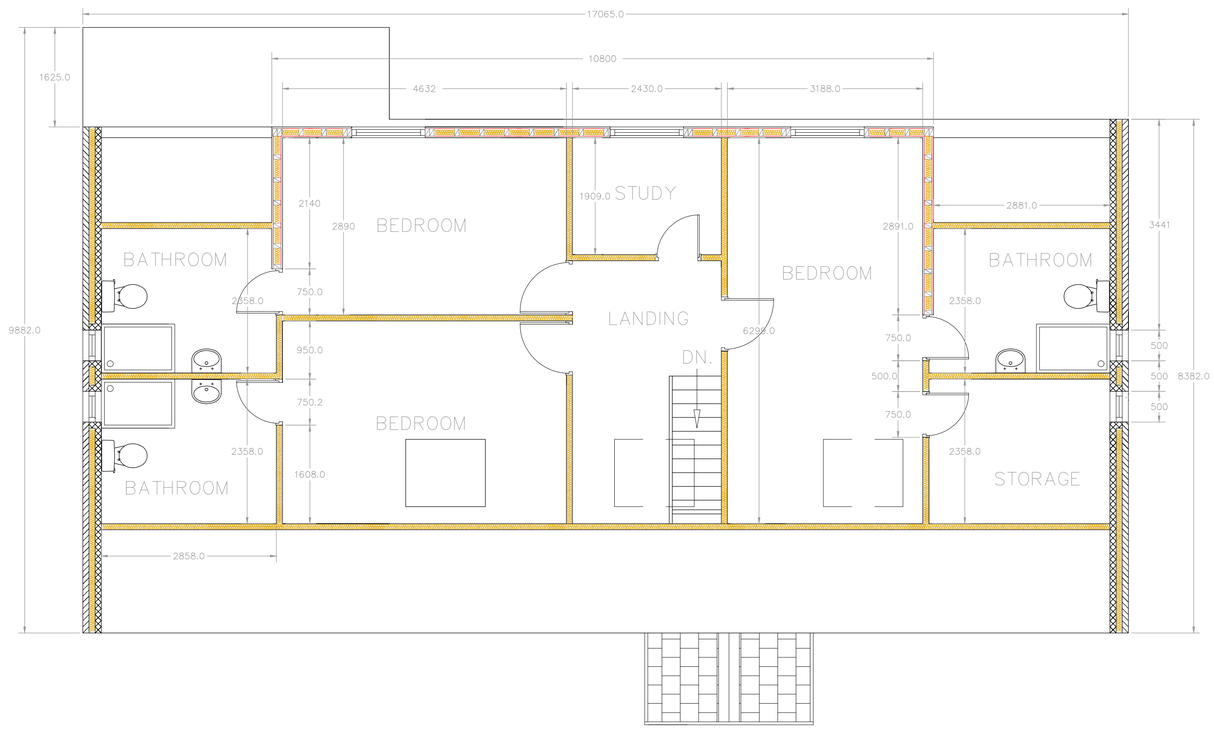


PROPOSED FRONT ELEVATION

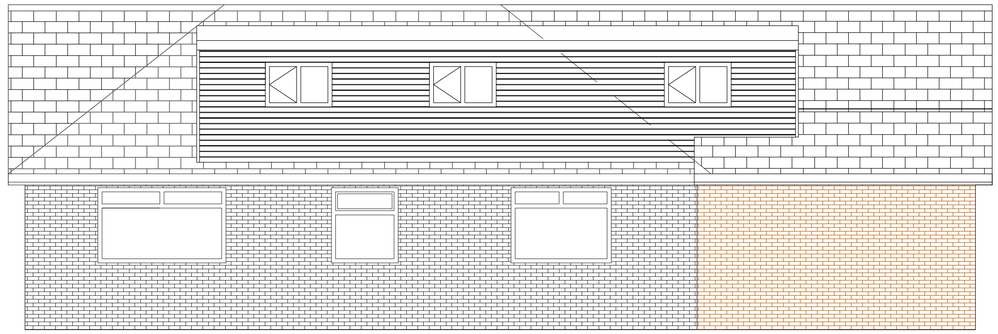


PROPOSED REAR ELEVATION



PROPOSED GROUND FLOOR PLAN

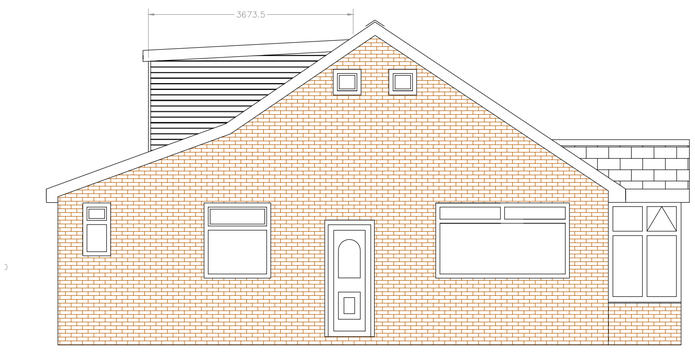

PROPOSED SIDE ELEVATION

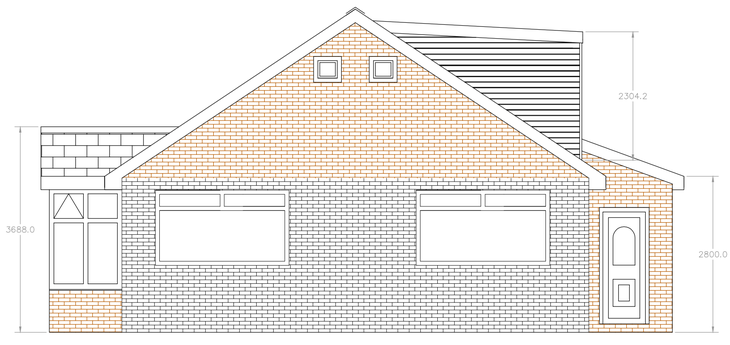

PROPOSED SIDE ELEVATION

SCALE BAR (M)

0 1 2 3 4 5

ALL DIEMSIONS ARE SUBJECT TO SITE MEASURE.

Revision.	Description.	Date
A	Height of Dormer revised at Eaves.	20/06/2024

J & Sons Architectural Services

PROPOSED GROUND FLOOR SIDE & REAR DORMER EXTENSION G A LAYOUT AND ELEVATIONS.
2 BALMER DRIVE, MANCHESTER. M23 2YQ

Drawn	Checked	Approved	Date
FJ	MJ		05/24
Scale 1:50@A1/1:100@A3	Drawing No. 2405/01/1		Revision A